Section A
Street Scene

Section B

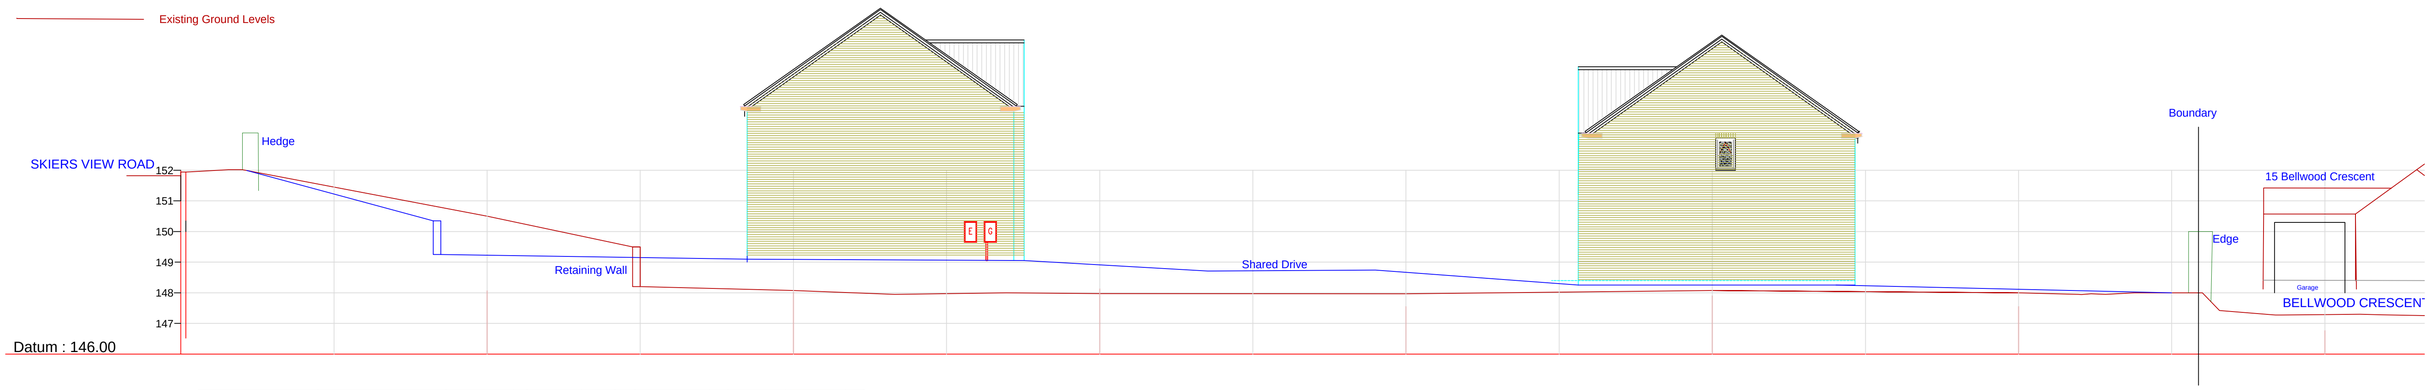

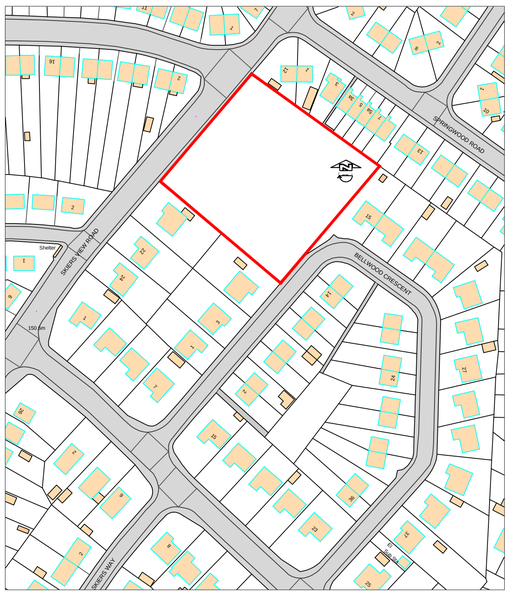

Location Plan Scale; 1:1250

Chartered Building Consultancy

All work to be carried out in accordance with the requirements of the Building Regulations,Water Authority and the Construction (Design and Management) Regulations currently in force.

Do not scale from this drawing. Architect to be notified of any discrepancies.

Verify relevant dimensions on site before commencing work or preparing shop drawings.

Rev:	ISSUE	Description:	By:	Date:
A	(PA)	Issued for planning application		01/05/17

Rev A-Z ISSUES Rev A-Z (PA) - Planning Application (BC) - Building Control Application (T) - For Tender (P) - Preliminary (IC) - For Information/Comments (A) - For Approval (C) - For Construction

KUDOS ARCHITECTURAL DESIGN & BUILDING CONSULTANTS

Website: www.kudosarchitecture.co.uk
Email: info@kudosarchitecture.co.uk
Mob: 07890 515 857 - Tel: 01709 380 947

Project: Proposed Development Land at: Bellwood Crescent, Hoyland, Barnsley, S74 0BL

Drawing: Site Sections and Street Scene

Client: Cadam Developments Ltd

COPYRIGHT - This drawing is subject to copyright and cannot be reproduced without the permission of the producer. ©

Scales:	Date:	
1:100 @ A1	May 2017	
Drawing Number: BC-07	Revision: A (PA)	Drawn by: CAG