


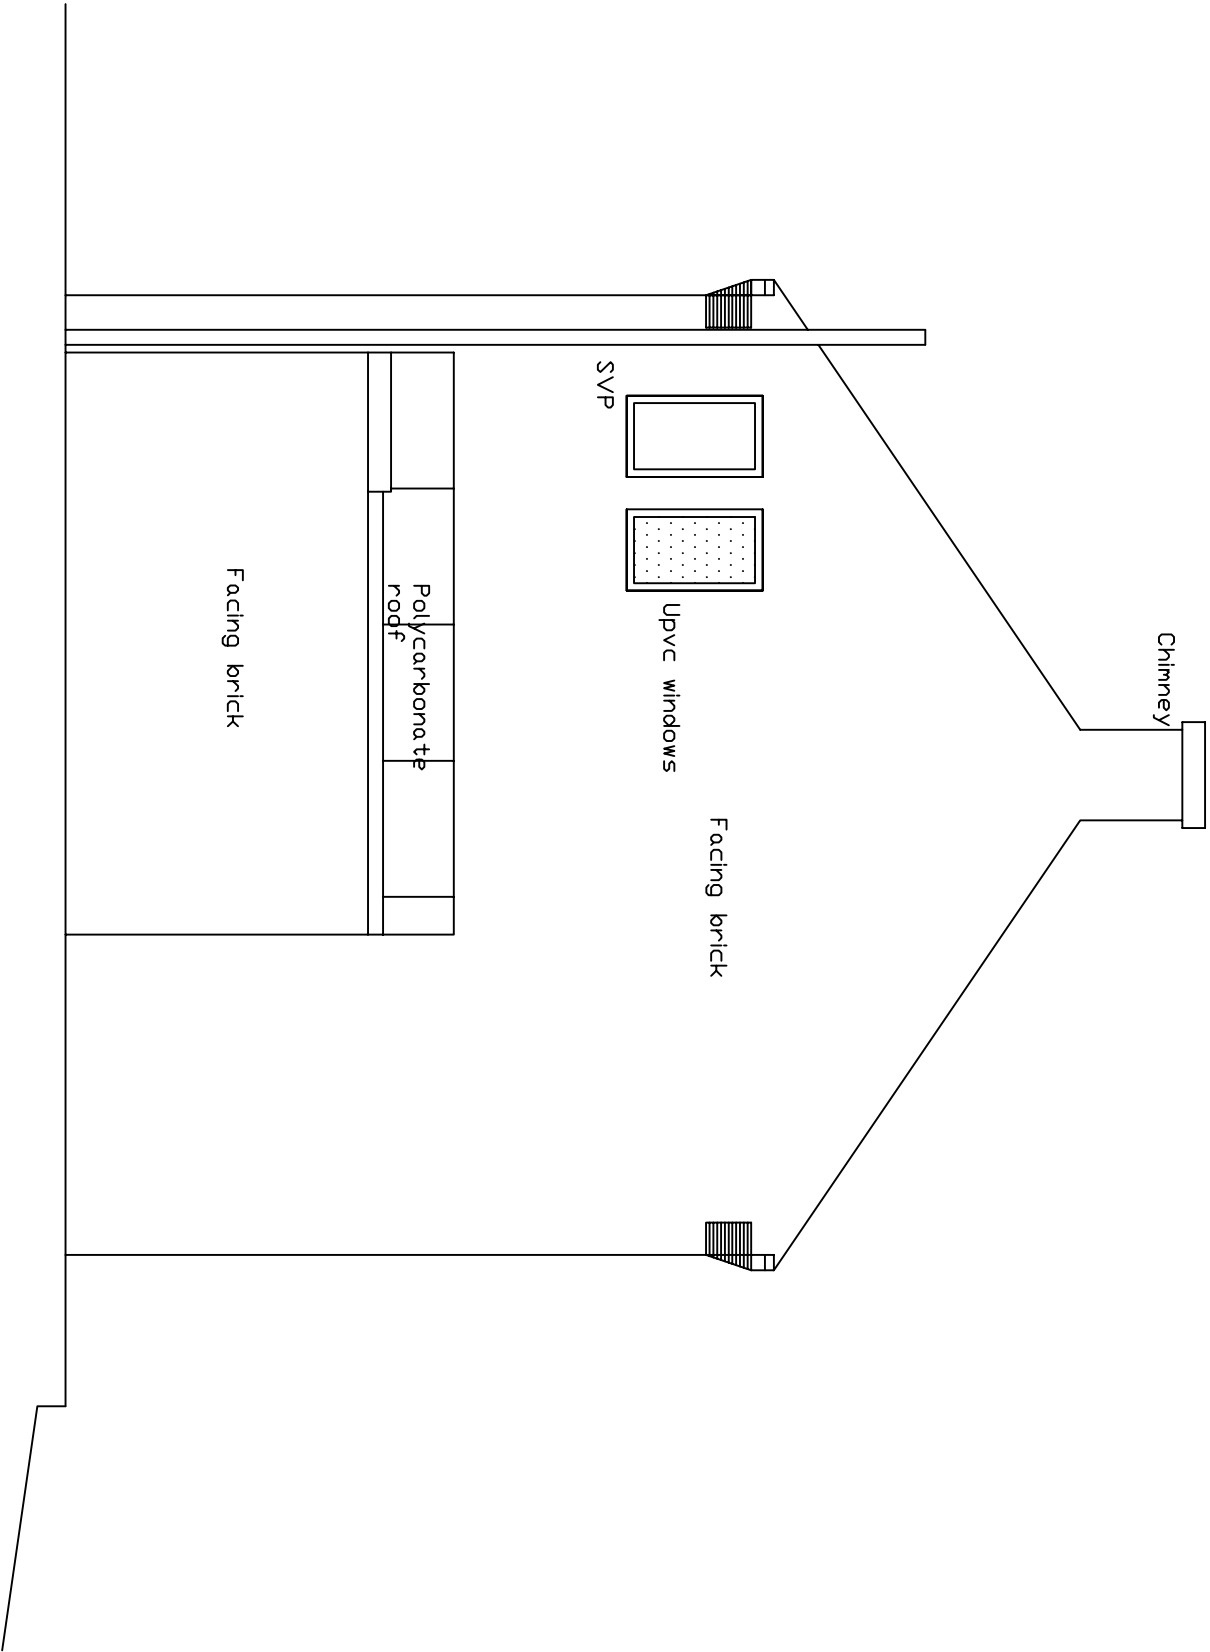

EXISTING SIDE  
ELEVATION 1:50

|                                                                                 |                                                    |        |
|---------------------------------------------------------------------------------|----------------------------------------------------|--------|
| Revisions                                                                       | A. A----                                           | 00-00- |
| This drawing is for planning permission only and is not a construction drawing. |                                                    |        |
| Drawing Title                                                                   | EXISTING-SIDE-ELEVATION                            |        |
| Job No. - Dwg No.                                                               | TL/2014/4                                          | —      |
| Client:                                                                         | MR T LANG<br>6 WALBROOK<br>MORRISONDALE<br>570 SLE |        |
| Scale.                                                                          | 1:50                                               |        |