


Do not scale this drawing for construction purposes. In all cases figured dimensions are to be followed. All dimensions to be checked on site before work commences.
 © This drawing is the copyright of Solarsense UK Ltd and may not be reproduced in part or in whole without prior written permission

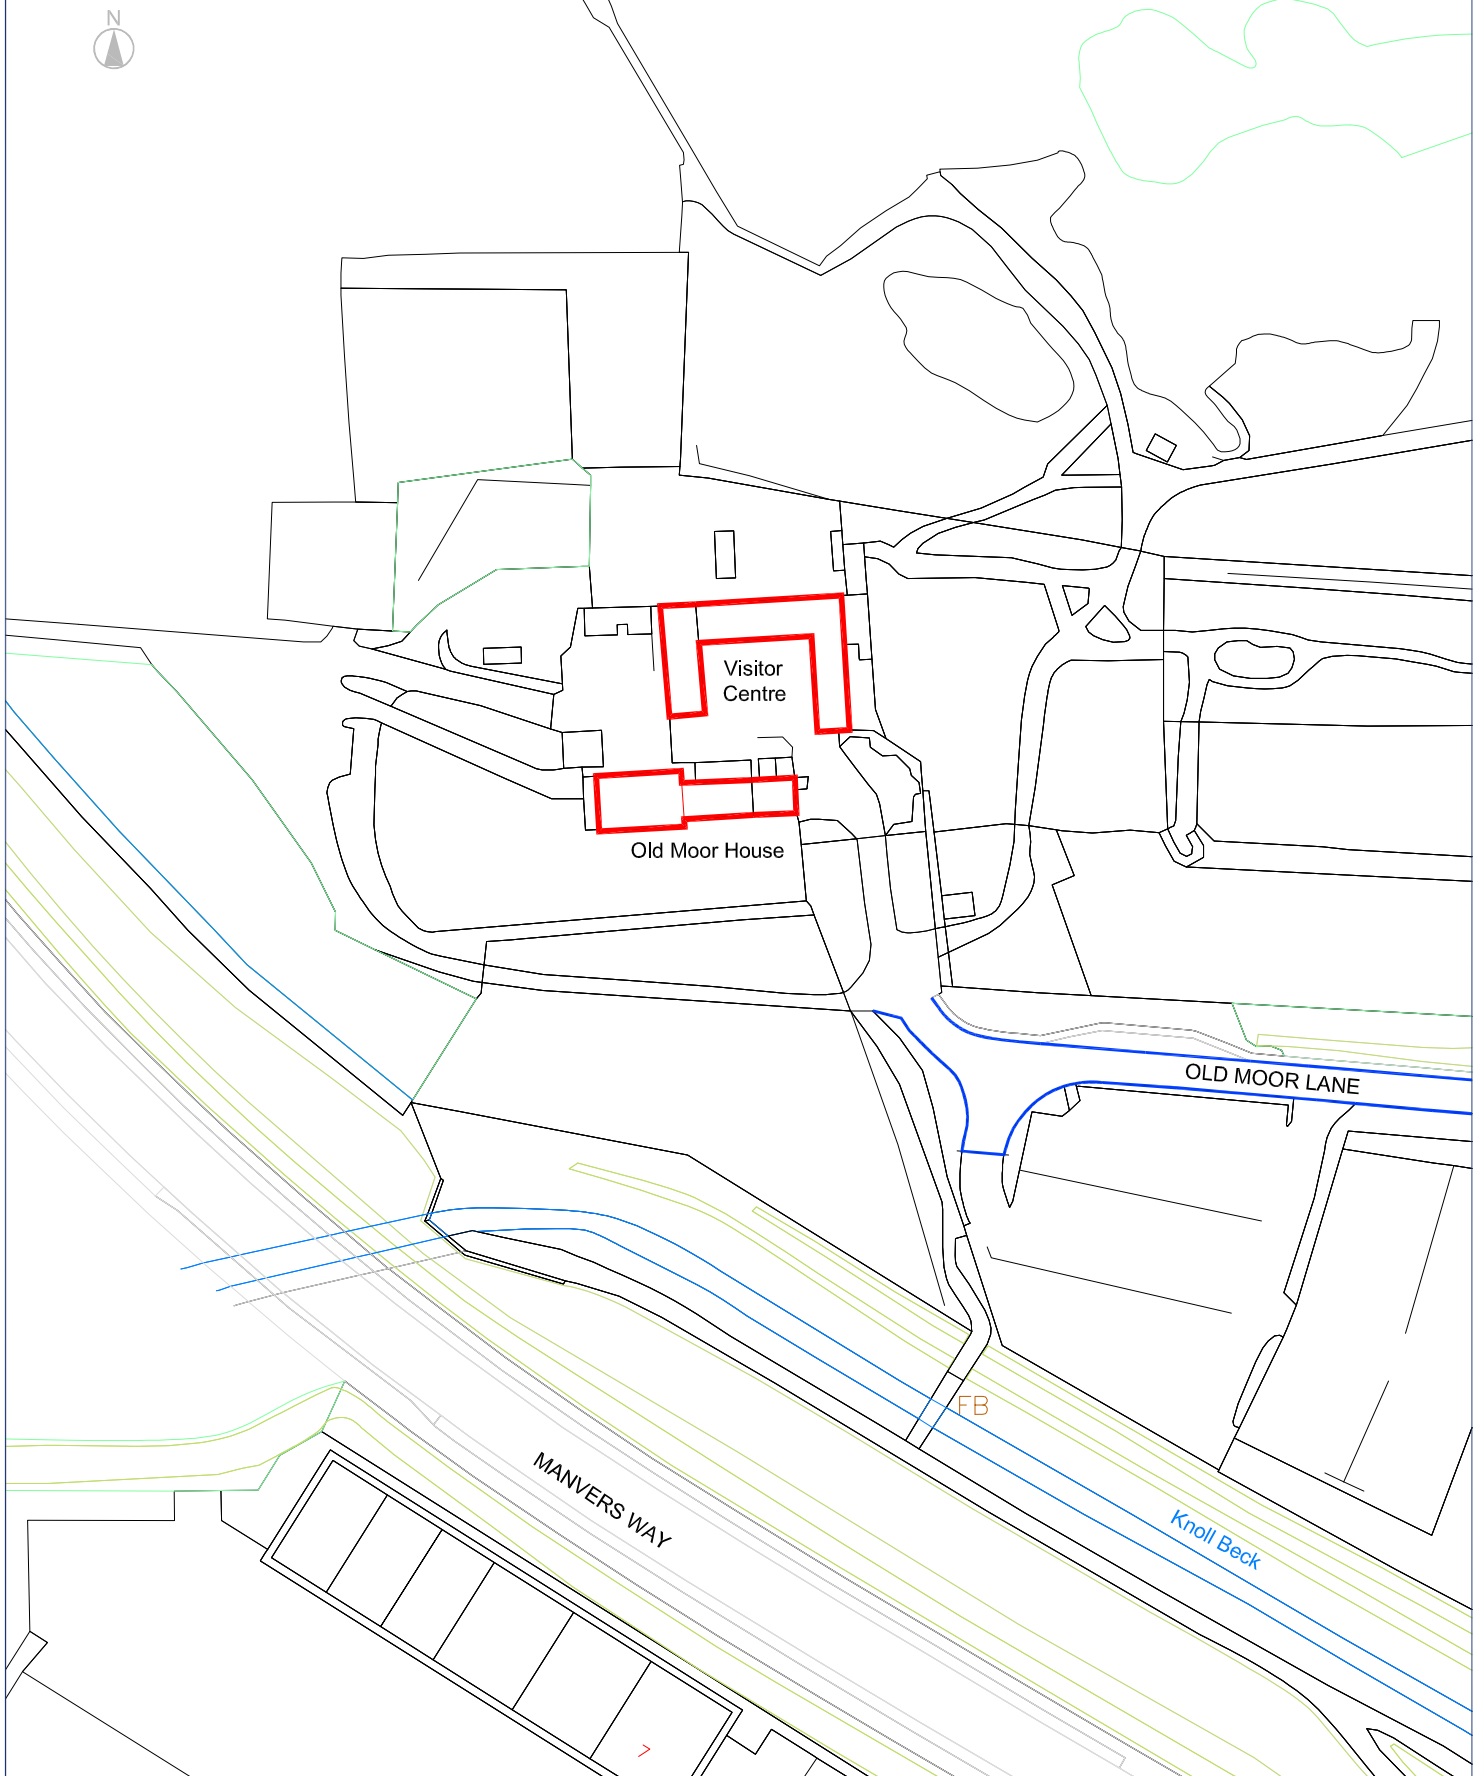

Client:	RSPB	Scale:	1:1250 @ A4
Project:	RSPB Dearne Valley Roof Mounted Solar PV	Date:	Sept 2018
		Drawn by:	RTH
		Checked by:	
		Revision:	
Drawing:	Location Plan	Drawing Number:	RSPB/DEA/01

Revision	Description	Date	Drawn



Solarsense

Renewable Energy

Solarsense UK Ltd
 Helios House Brockley Lane Backwell
 Bristol BS48 4AH
 ☎ 01275 461800 e info@solarsense-uk.com