




Proposed Highway Access

Barnsley Rd, (A628)
Brierley,
Barnsley,
S72 9JU

KEY

-  Brick Pier
-  Brick Wall
Yellow Brick
-  Gate & Gate Post
-  Kerb stones
Concrete

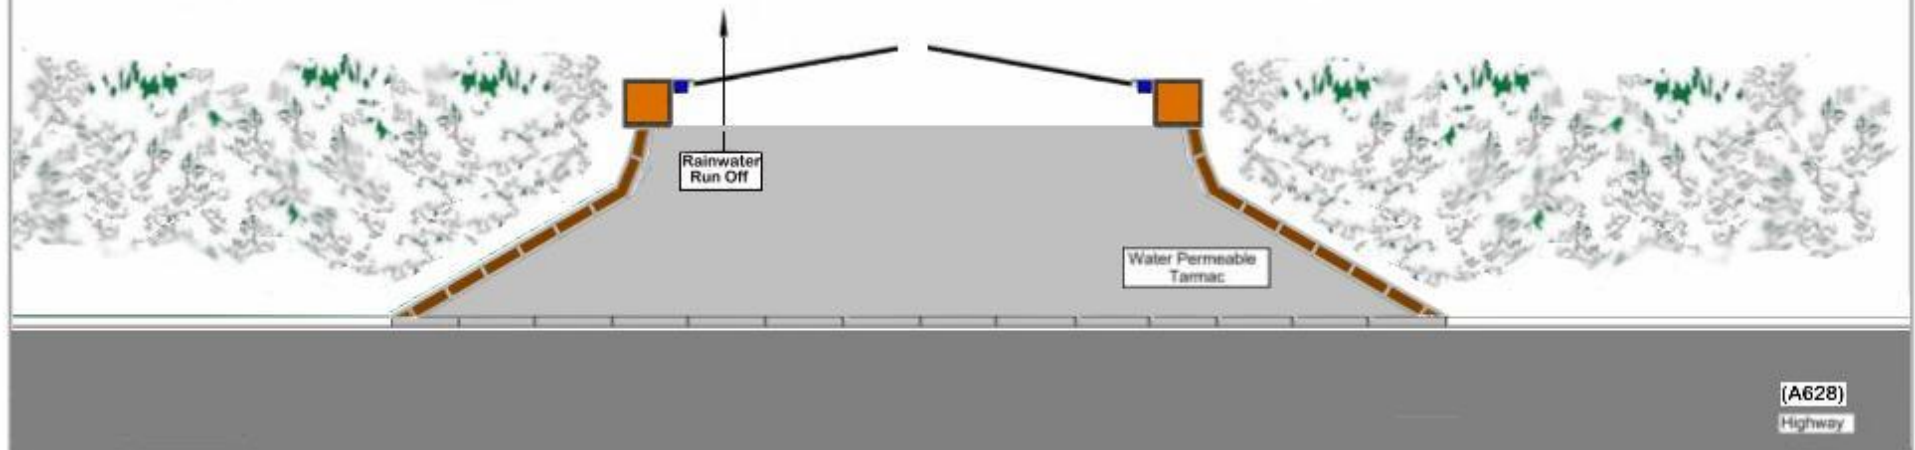

Joseph G Jones
Principal Designer
Contact Tel:
07756 917937
Architecture
BFSGC
www.bfsgc.com

Drawing No.: HWA-01-2026
September 2026

0 1 2 3 4
Scale in Meters
Scale 1:100 @ A4