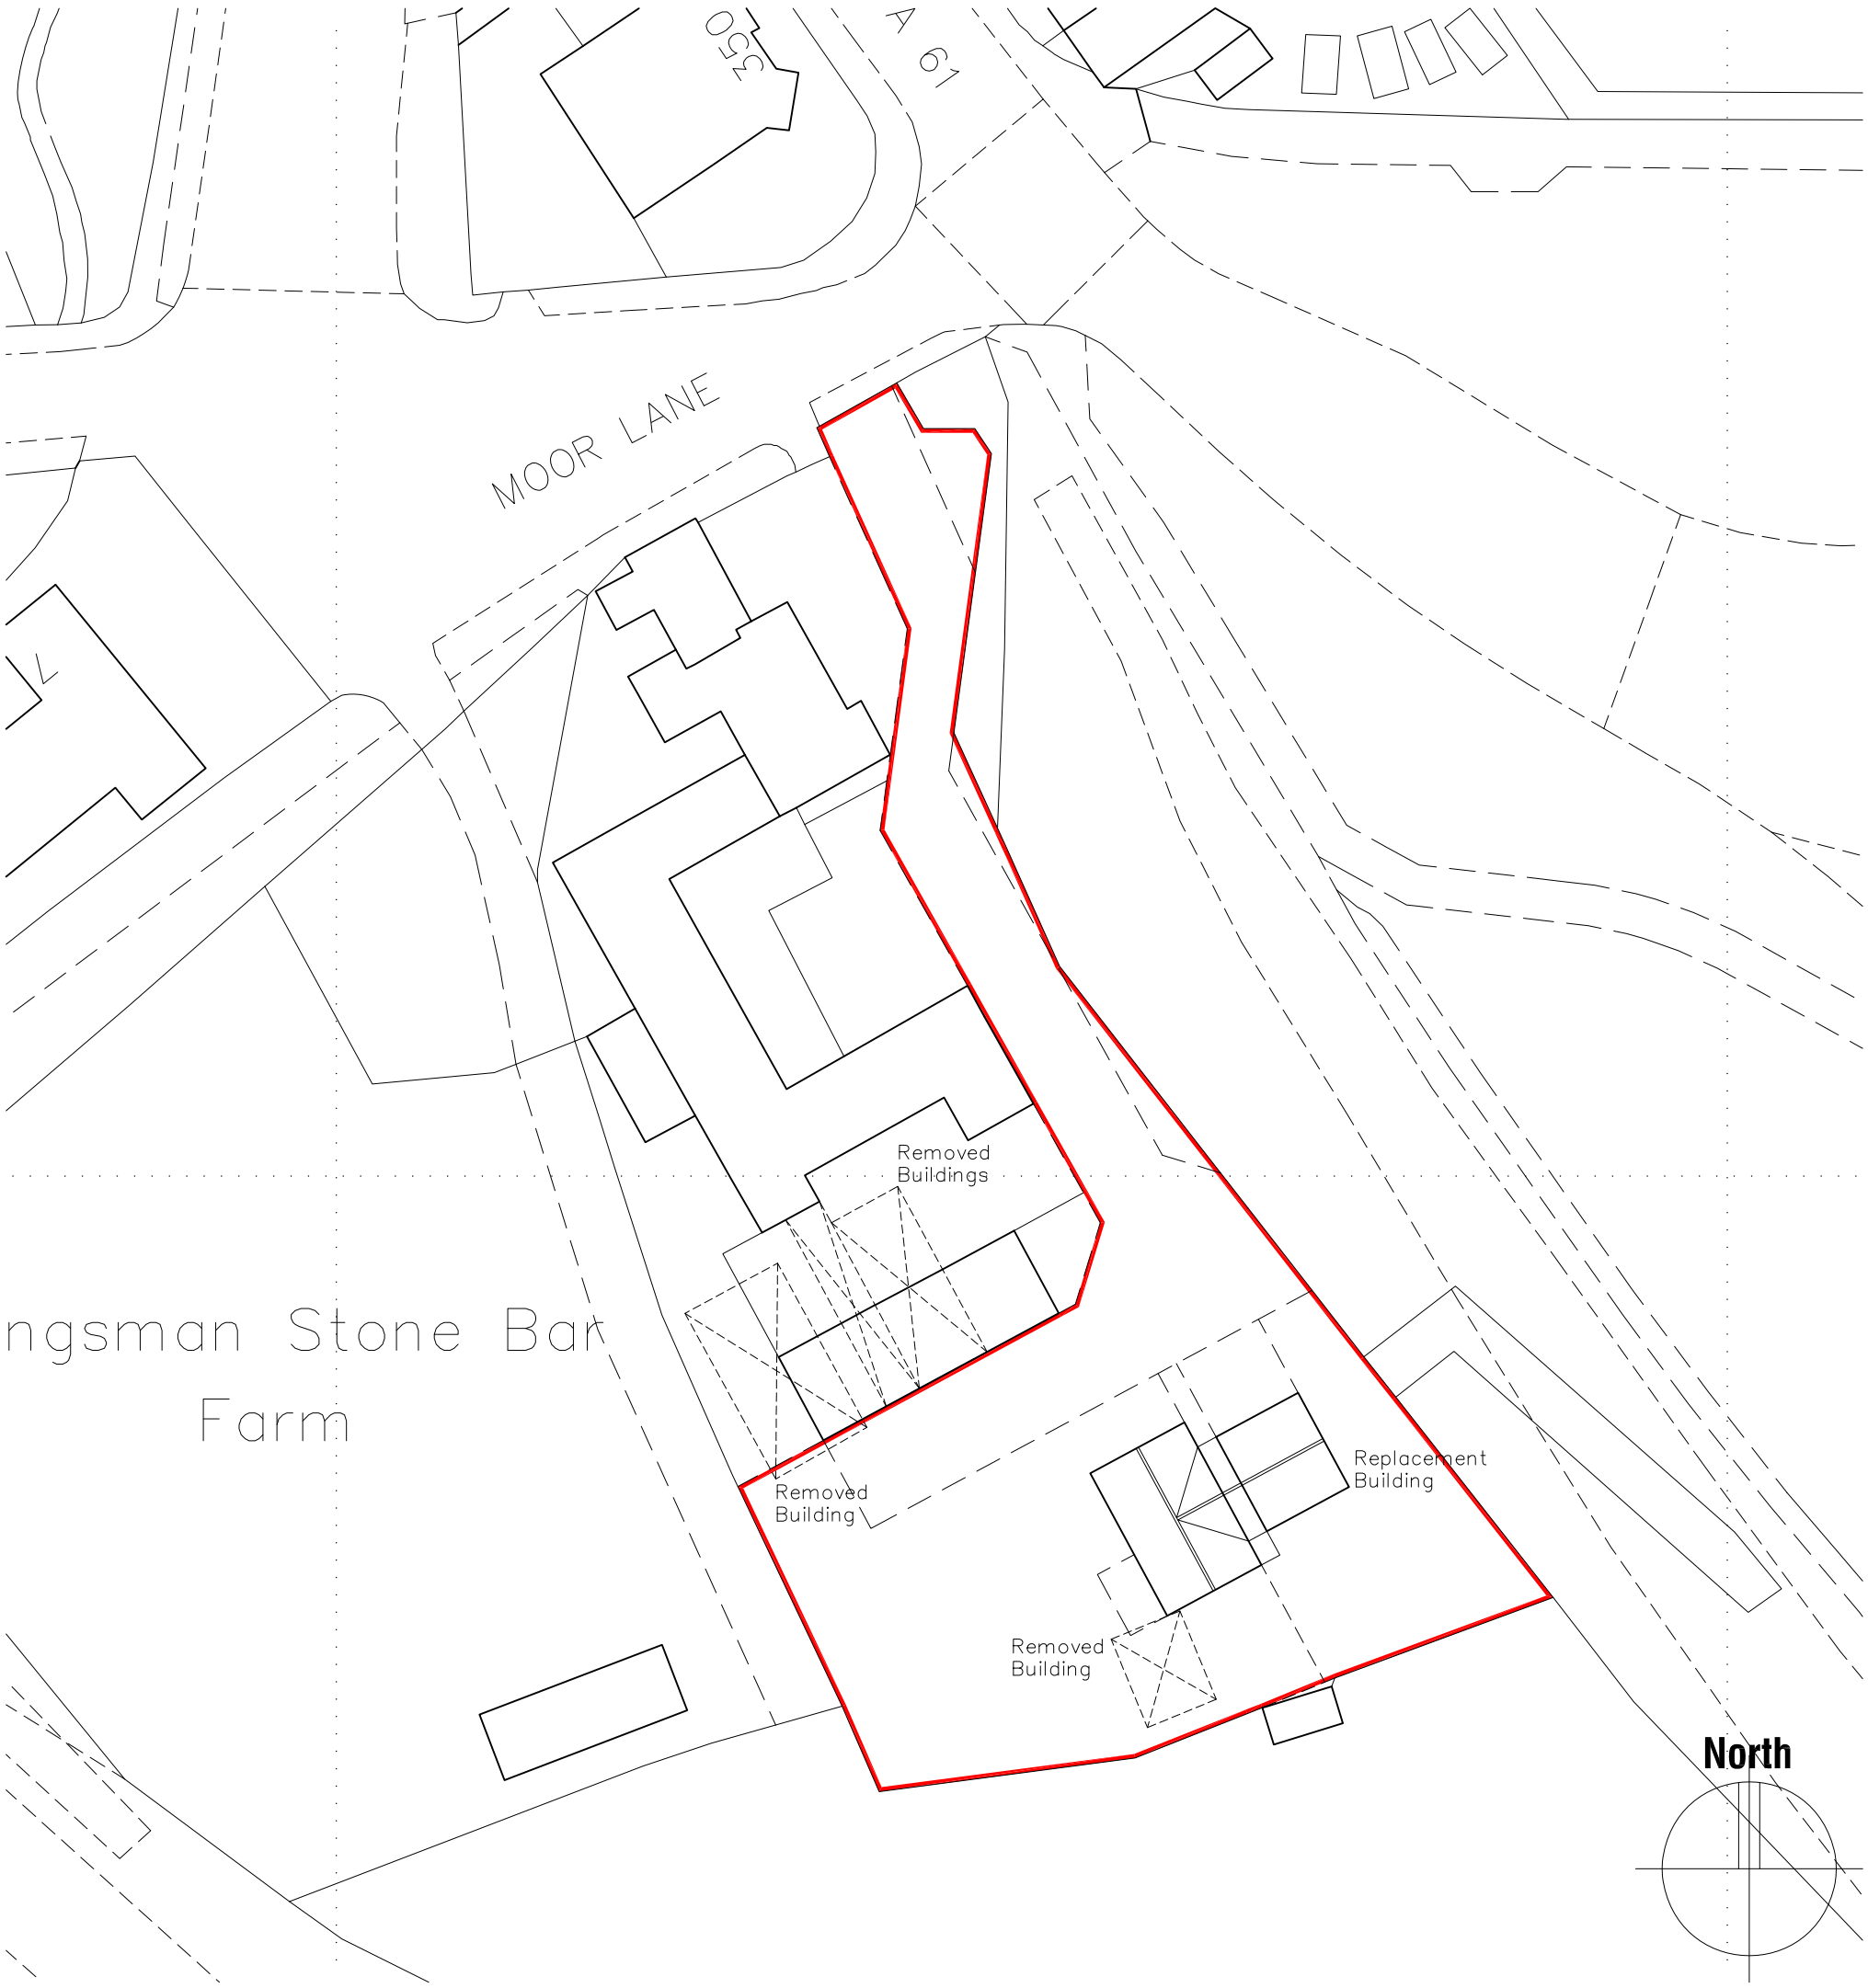

STONE BAR FARM, MOOR LANE,
BIRDWELL, BARNSLEY,
S70 5TY.

BLOCK PLAN

Ref: 202011	Date: APRIL 2022
Scale: 1:500 @ A3	Drwg No: 32

This drawing and the copyright is the Architectural Company's property and maybe used or reproduced only by agreement. All Dimensions in Millimetres Unless specified otherwise and subject to verification on site.

Building Design Services

JE Architectural Ltd
23 Windmill Road, Wombwell,
Barnsley, S73 8PW.
Tel: 01226 754507
Email: jealtd@btconnect.com