

COPYRIGHT.

THIS DRAWING IS THE PROPERTY OF THE COMPANY
AND MAY NOT BE COPIED, USED OR DISCLOSED
FOR ANY PURPOSE EXCEPT AS AUTHORISED IN
WRITING BY THE COMPANY.

COPYRIGHT.

THIS DRAWING IS THE PROPERTY OF THE COMPANY
AND MAY NOT BE COPIED, USED OR DISCLOSED
FOR ANY PURPOSE EXCEPT AS AUTHORISED IN
WRITING BY THE COMPANY.

0.7055 Acres - 3956

REV.	DATE	AMENDMENT
------	------	-----------

CLIENT
MR P. B. SHERIFF
TITLE
PLAN OF EXISTING BUNGALOW,
NEAR ROYD
DARFIELD ROAD
CUDWORTH
BARNSELEY. 572 BHP



P. Dimelow
B.A. hons Dip Arch. M.A.
Architectural Design and
Planning Consultant

Ash Barn
Finkle Street
Wortley
Sheffield.
S35 7DH 0114 2884937

SCALE 1:500	DATE AUGUST 2015	DRAWN P.D
DRAWING No.		REV

NOTE:
ALL DIMENSIONS MUST BE CHECKED ON SITE AND NOT SCALED FROM THIS DRAWING.

COPYRIGHT:
THIS DRAWING IS THE PROPERTY OF THE COMPANY AND MAY NOT BE COPIED, USED OR DISCLOSED FOR ANY PURPOSE EXCEPT AS AUTHORISED IN WRITING BY THE COMPANY.




0.7055 ACRES: 2856m²

REV.	DATE	AMENDMENT
CLIENT MR P. B. SHERRIFF		
TITLE PLAN OF EXISTING BUNGALOW, NEAR ROYD DARFIELD ROAD CUDWORTH BARNSELEY. S72 8HP		
 P. Dimelow B.A. (hons) Dip Arch. M.A. Architectural Design and Planning Consultant		
Ash Barn Finkle Street Wortley Sheffield. S35 7DH 0114 2884937		
SCALE 1:500	DATE AUGUST 2015	DRAWN P.D.
DRAWING No.		REV.

NOTE:
ALL DIMENSIONS MUST BE CHECKED ON SITE AND NOT SCALED FROM THIS DRAWING.

COPYRIGHT.
THIS DRAWING IS THE PROPERTY OF THE COMPANY AND MAY NOT BE COPIED, USED OR DISCLOSED FOR ANY PURPOSE EXCEPT AS AUTHORISED IN WRITING BY THE COMPANY.

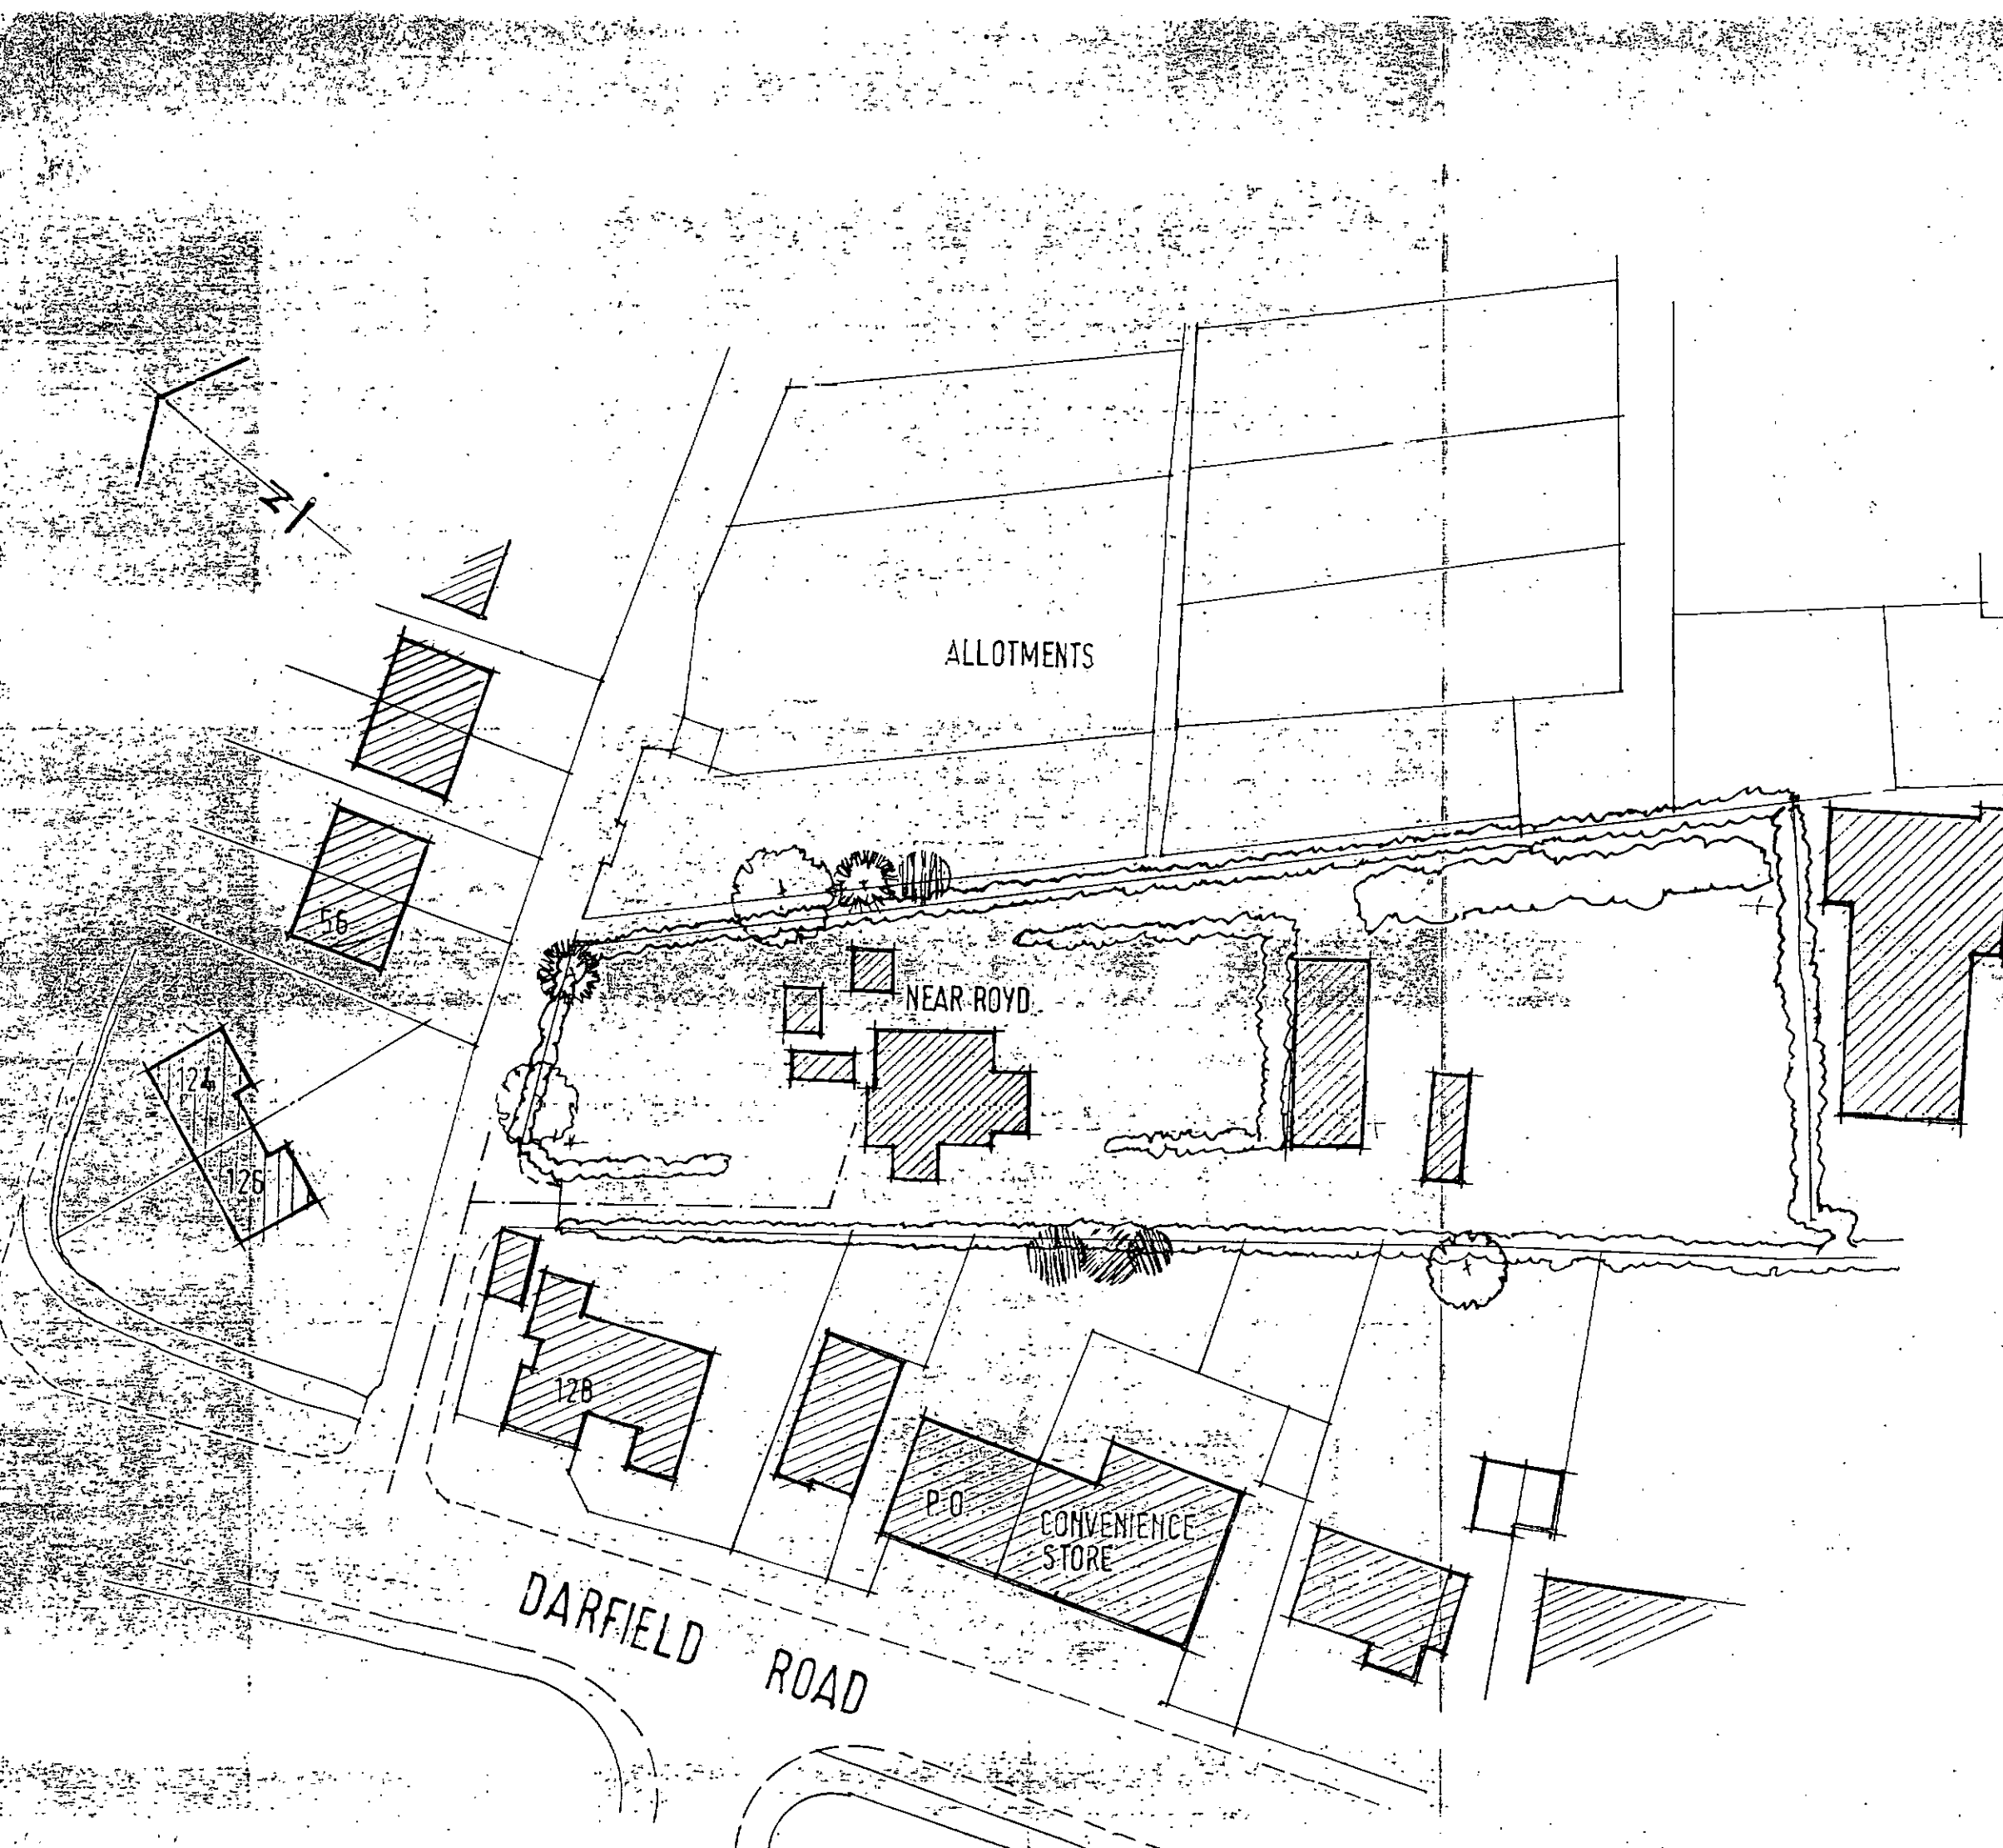

0.7055 Acres. 2856m²

REV.		DATE	AMENDMENT
CLIENT MR. P. B. SHERRIFF			
TITLE PLAN OF EXISTING BUNGALOW, NEAR ROYD DARFIELD ROAD CUDWORTH BARNSELEY. S72 8HP			
		P. Dimelow B.A. (hons) Dip Arch. M.A. Architectural Design and Planning Consultant	
Ash Barn Finkle Street Wortley Sheffield. S35 7DH 0114 2884937			
SCALE 1:500	DATE AUGUST 2015	DRAWN P.D.	
DRAWING No.		REV.	