
N

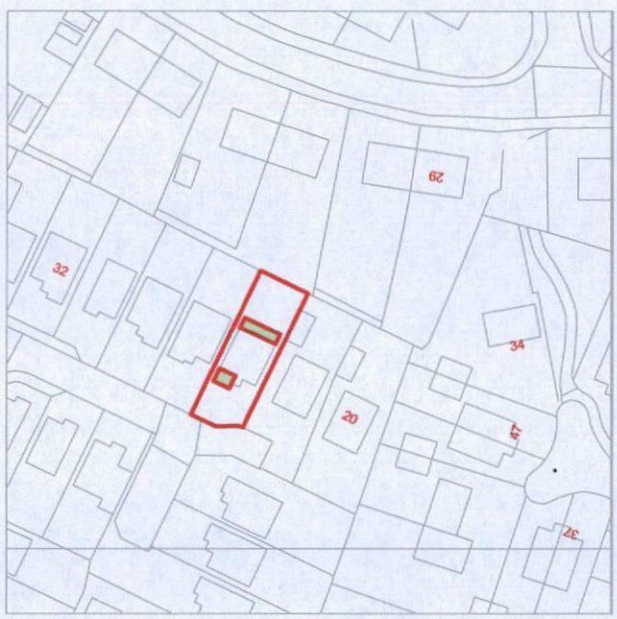

Alan Robinson
Chartered Architect BA Dip Arch RIBA, BSc (Hons)PM
2 Gawber Road, Barnsley S75 2AF
Tel/Fax 01226 286066 Mob 07947808933


Story (4)

Client **Mr J Foster**

Project: **Proposed Extensions to 24 Priest Royd, Darton, Barnsley**

Drawing Scale: 1/1250

Rev: ####

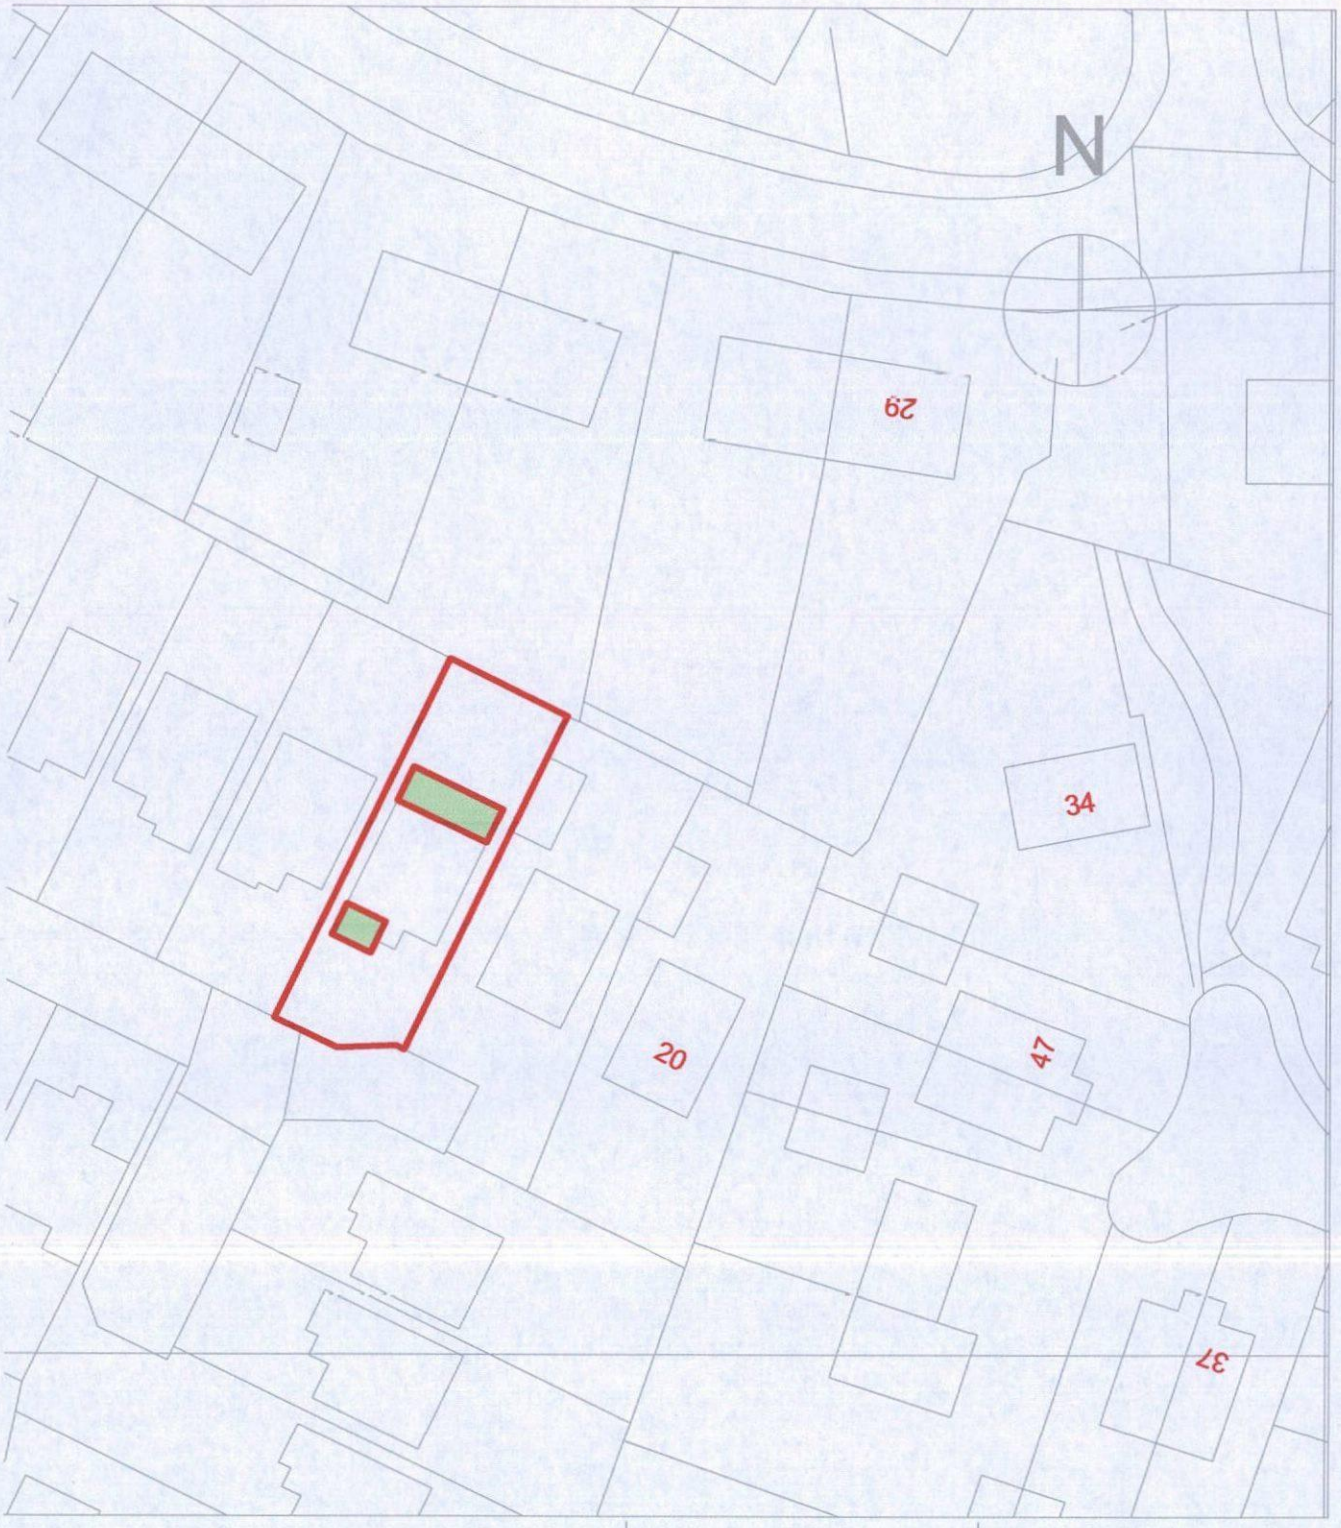

Alan Robinson
Chartered Architect BA Dip Arch RIBA, BSc (Hons)PM
2 Gawber Road, Barnsley S75 2AF
Tel/Fax 01226 286066 Mob 07947808933

Client **Mr J Foster**

Project: **Proposed Extensions to 24 Priest Royd, Darton, Barnsley**

Drawing Scale: 1/500

Rev: ####