
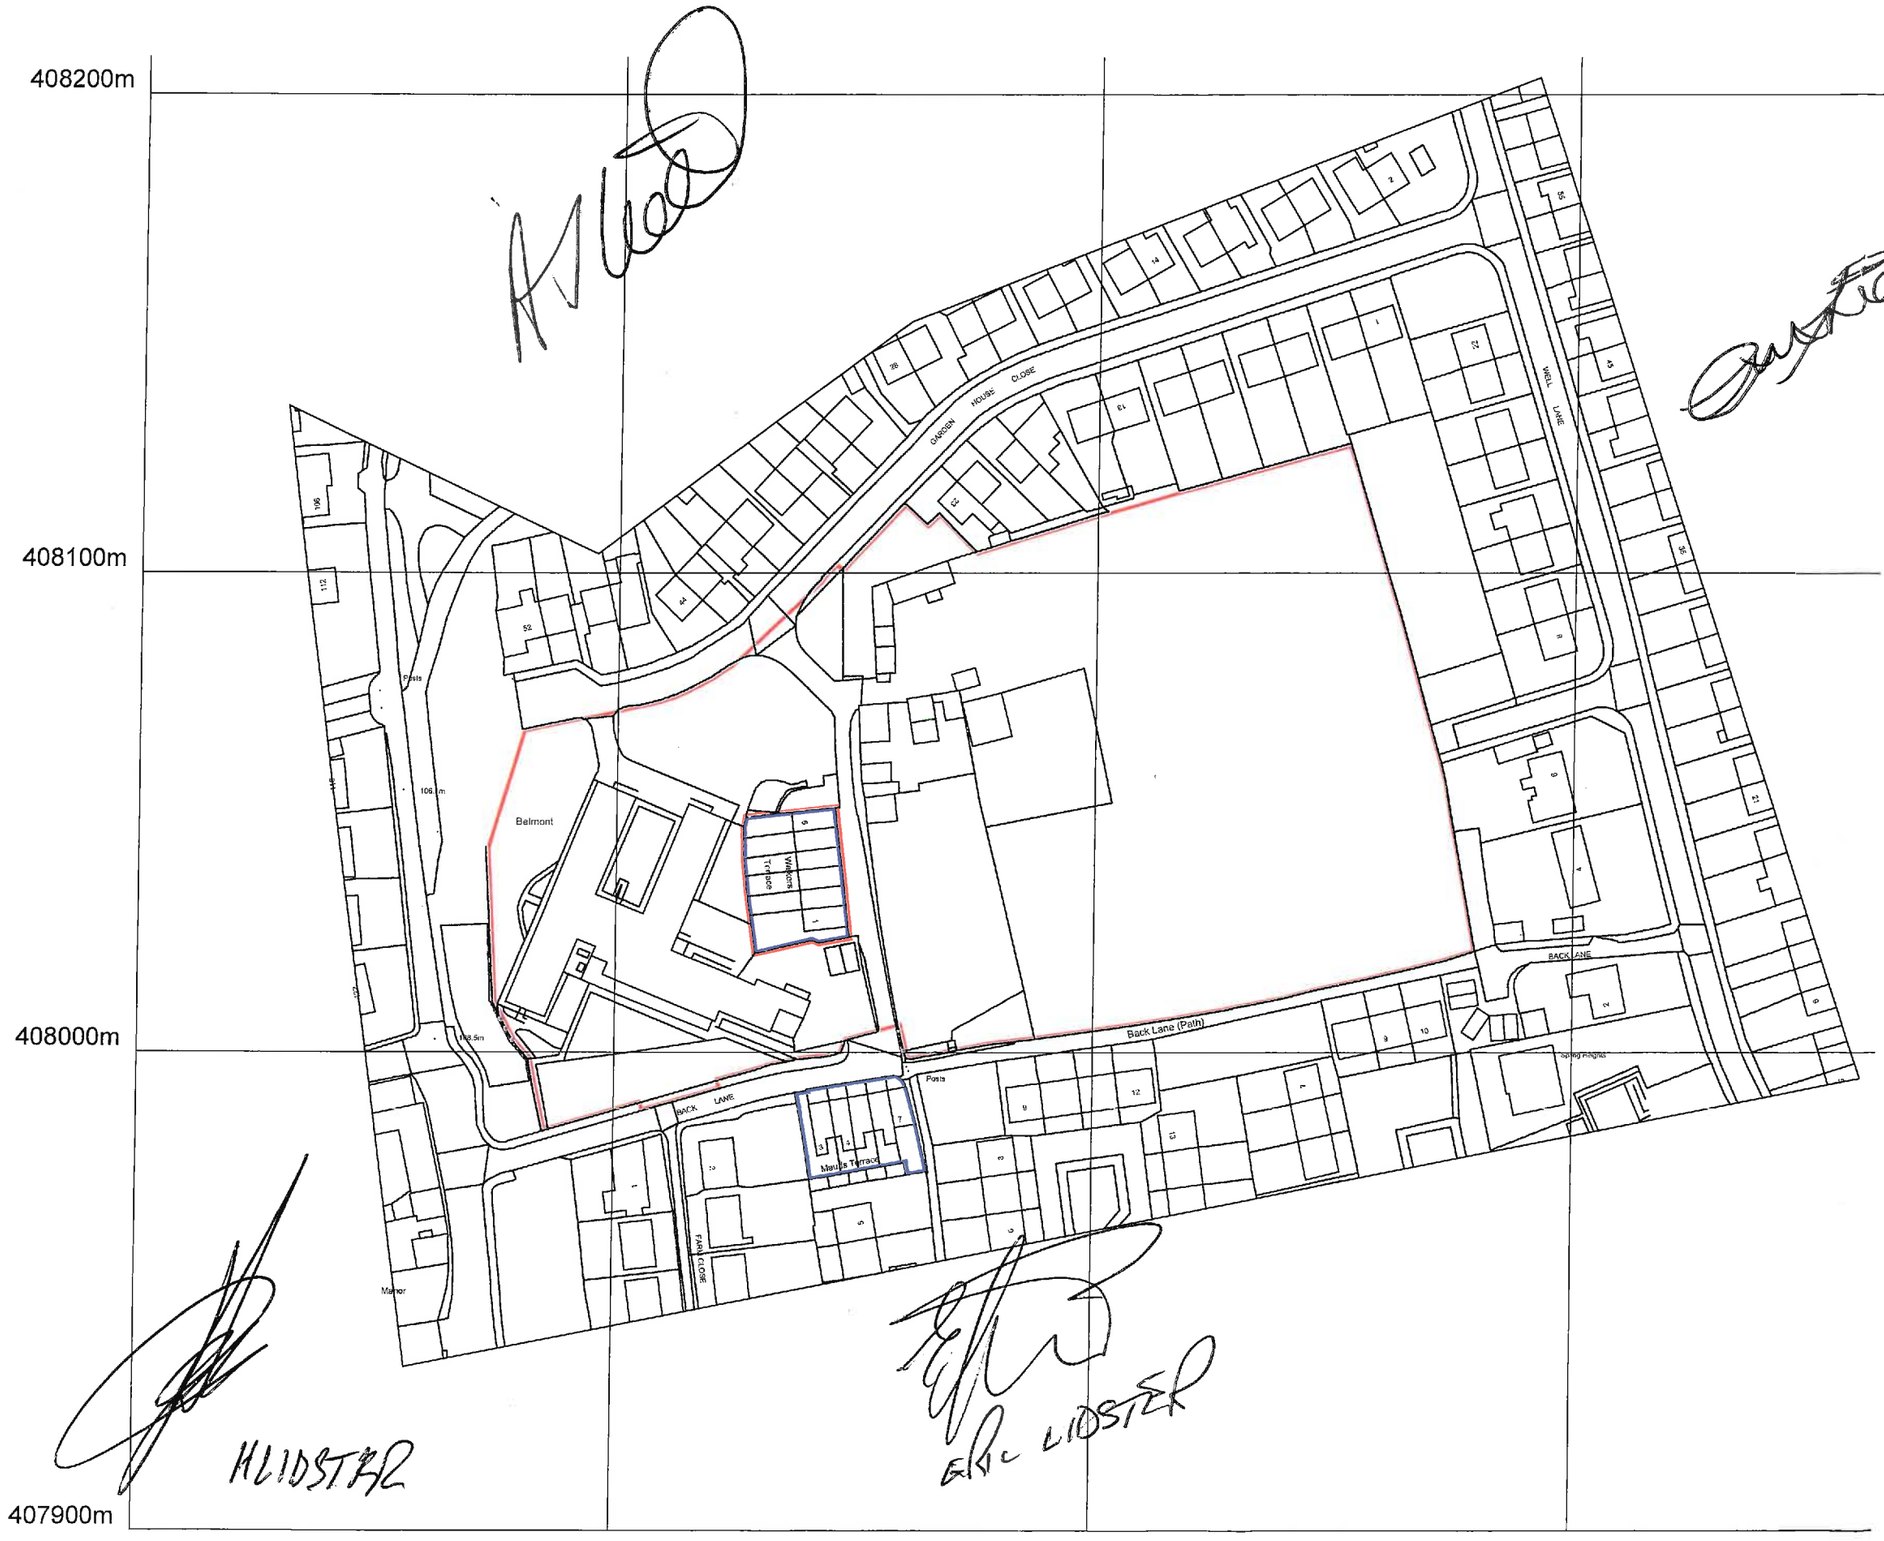


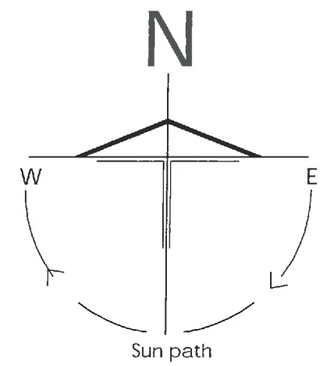

0 10 20 30 40 50

Measurement Scale (mm)

REVISIONS:

Residential Development

at Land & Buildings between Garden House Close & Bank Lane Monk Bretton

for HACE (UK) Ltd

OS Location Plan

Farrar Bamforth Associates Ltd.

Chartered Architectural Technologists

51, Trinity Street, Huddersfield HD1 4DN
Tel. (01484) 424008 Fax. (01484) 512305
E-mail : design@farrarbamforth.co.uk
Website : www.farrarbamforth.co.uk

Drawn	PLG
Date	January 2018
Scales	1:1250 @ A3
Drawing No.	17-D15-01 Rev.