



Notes & Legend

Legend:

CH	Ceiling Height.
CR	Ceiling Reduced Level.
BM	Beam Height.
BR	Beam Reduced Level.
FL	Reduced Floor Level.
OH	Opening Height (No Door)
DH	Door Opening Height.
SH	Window Sill Height.
HH	Window Head Height.
HL	Window Head Reduced Level.
SL	Window Sill Reduced Level.
Window Above	Window Above Feature Or An Adjoining Rooms Ceiling Level.
Up	Up (Stairs)
Up	Up (Ceiling Slopes)

Notes:

Intended For 2D Use Only.
 Door & Sanitary Fittings, are Intended as Schematic Representations Only.
 All Reduced Levels Are Relative to OSGM02 Datum.
 All Door Heights & Openings Displayed Are Given as 'True Door Swing' Dimensions.

Client: Booth Bros Printing Ltd
 Bullhouse Mill, Lee Lane,
 Millhouse Green
 Sheffield, S36 9NN.

Project: Proposed Office
 Development, Bullhouse Mill.

Title: Proposed Office
 Development, 1st Floor Plan

Surveyed:	J.T.	CAD:	J.T.
CHK'd:	J.G.	App'd:	J.G.
Date:	14/09/09	Scale:	1:100@A3






1st Horizon Surveying and Engineering Ltd.

Unit 5, Bullhouse Mill
 Lee Lane
 Millhouse Green
 Sheffield S36 9NN
 Tel: +44 (0)1226 766 446
 Fax: +44 (0)1226 766 317
 www.1sthorizon.co.uk
 info@1sthorizon.co.uk

No. BBP0903

Rev:

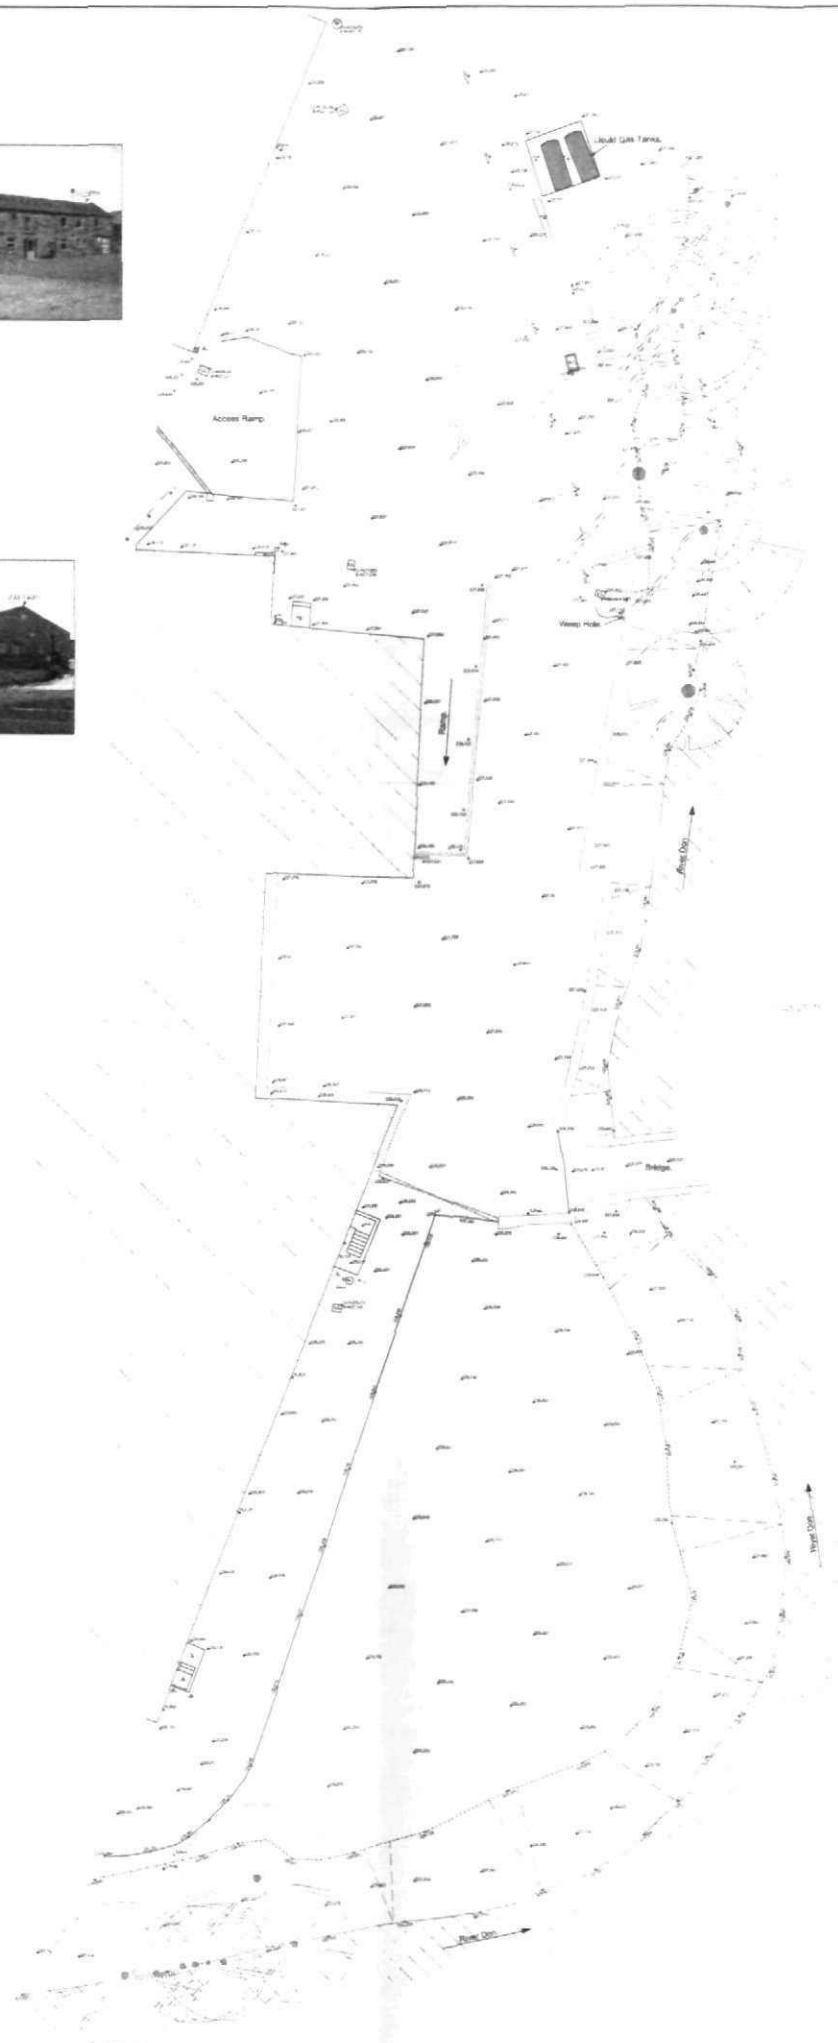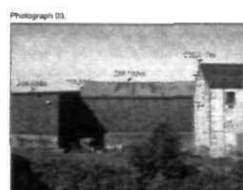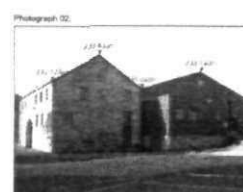

Notes & Key to Survey

Key:

---	Bottom Of Batter.
---	Top Of Batter.
---	Slope/Direction Of Batter.
---	Building Line.
---	Fenceline.
---	Wall Line.
---	Camera Perspective.
---	Hand Rail.
---	Grass Boundary.
R.W.P.	Rain Water Pipe.
S.V.P.	Soil Vent Pipe.
E.P.	Electricity Pylon.
---	Gateway.

Notes:

Drawing Produced on OSTN02 Centred Grid (scale factor 1).

All Reduced Levels Are Relative to The OSGM02 Datum.

River Width Schematic.

Rev	Details	Name	Date

Client: Booth Bros Printing Ltd
Bullhouse Mill, Lee Lane,
Millhouse Green
Sheffield, S36 9NN

Project: Proposed Office
Development, Bullhouse Mill

Title: Proposed Office
Development, Topographic
Survey.

Surveyed: J.T.	CAD: J.T.
----------------	-----------

Chk'd: J.G.	App'd: J.G.
-------------	-------------

Date: 14/09/09	Scale:
----------------	--------



1st Horizon Surveying and Engineering Ltd.

Unit 5, Bullhouse Mill
Lee Lane
Millhouse Green
Sheffield S36 9NN

Tel: +44 (0)1226 766 446
Fax: +44 (0)1226 766 317
www.1st.co.uk
info@1st.co.uk

No. BBP0904

Rev: -



North Elevation

11.000m

Datum 225.000m AOD



South Elevation

15.000m

Datum 225.000m AOD

Notes & Legend


Legend:

RL = Reduced Level.

Notes:

Intended For 2D Use Only.
All Reduced Levels Are Relative to
OSGM02.

Key to Elevations

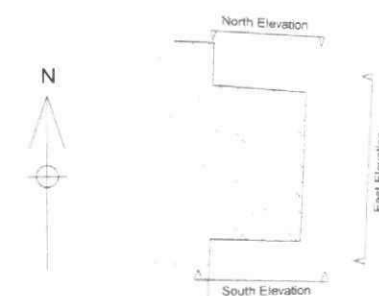

Rev	Details	Name	Date

Client: Booth Bros Printing Ltd
Bullhouse Mill, Lee Lane,
Millhouse Green
Sheffield, S36 9NN.

Project: Proposed Office
Development, Bullhouse Mill.

Title: Proposed Office
Development, Elevation
Survey (Sheet 1)

Surveyed: J.T. + J.G. CAD: J.G. + J.T.

Chk'd: J.G. App'd: J.G.

Date: 14/09/09 Scale: 1:100@A3



1st Horizon Surveying and Engineering Ltd.


Unit 5, Bullhouse Mill
Lee Lane
Millhouse Green
Sheffield S36 9NN

Tel: +44 (0)1226 766 446
Fax: +44 (0)1226 766 317
www.1stn.co.uk
info@1stn.co.uk

No. BBP0901-01

Rev:
=

West

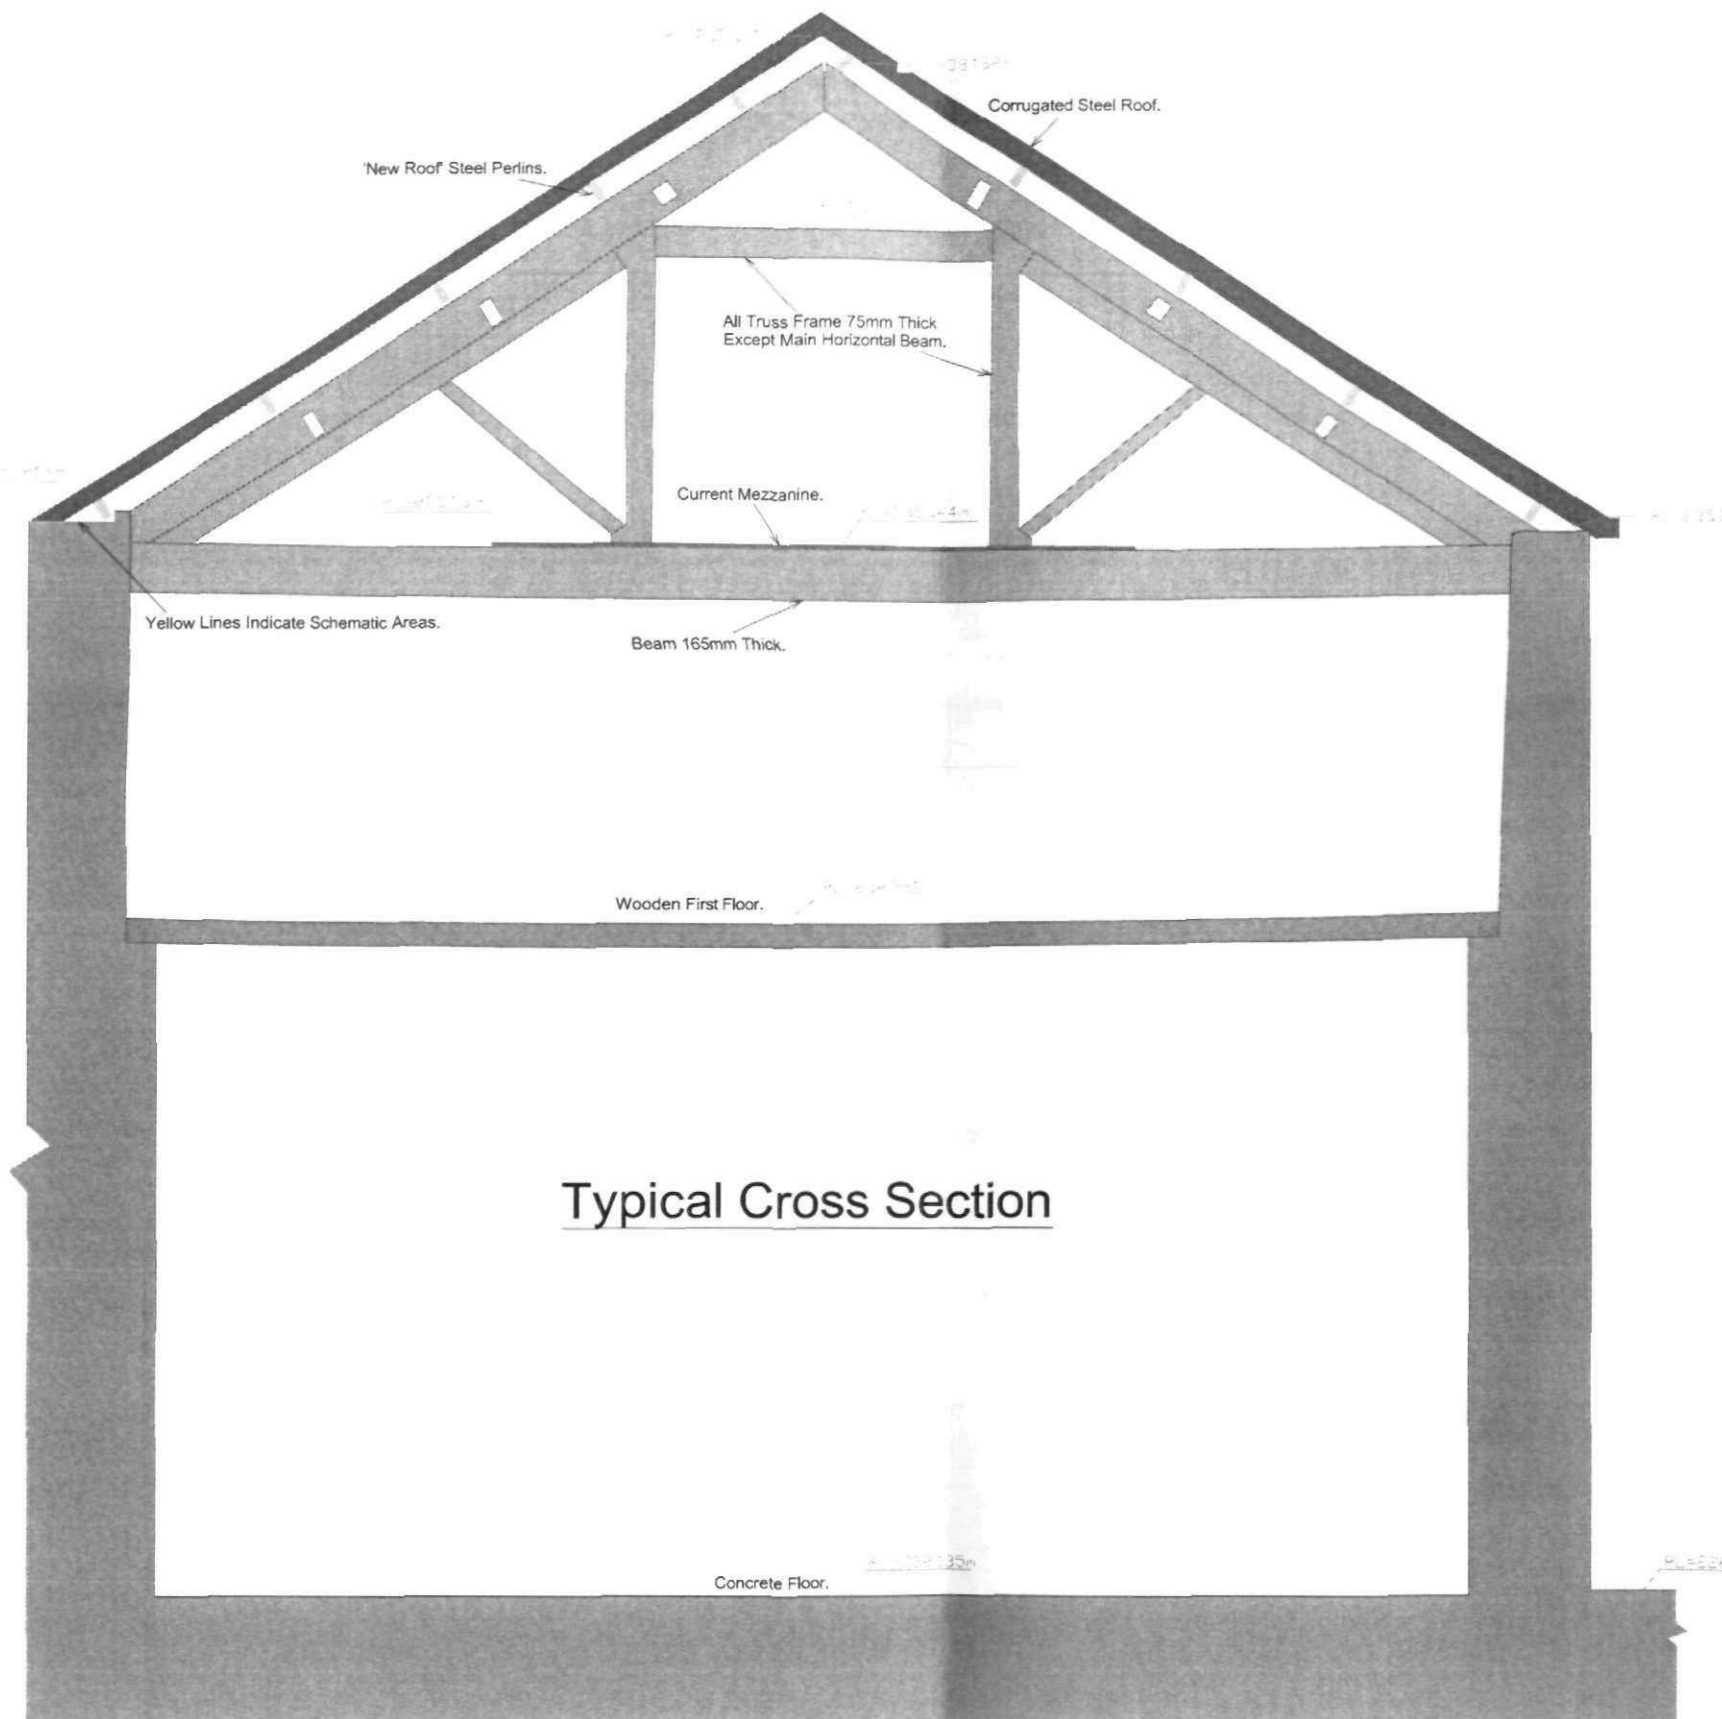

Typical Cross Section

12.000m
Datum 226.000m AOD

East

Notes & Legend


Legend:

RL = Reduced Level.

Notes:

Intended For 2D Use Only.
All Reduced Levels Are Relative to OSGM02.

Key to Section

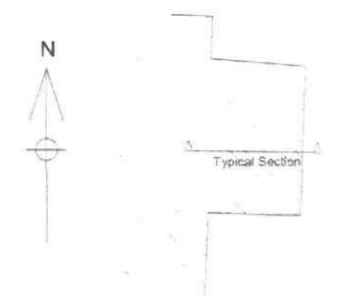

Rev	Details	Name	Date

Client: Booth Bros Printing Ltd
Bullhouse Mill, Lee Lane,
Millhouse Green
Sheffield, S36 9NN.

Project: Proposed Office
Development, Bullhouse Mill.

Title: Proposed Office
Development, Typical
Section (Sheet 3)

Surveyed: J.T. + J.G.	CAD: J.G. + J.T.
Chkd: J.G.	App'd: J.G.
Date: 14/09/09	Scale: 1:50 @ A3




1st Horizon Surveying and Engineering Ltd.

Unit 5, Bullhouse Mill
Lee Lane
Millhouse Green
Sheffield S36 9NN
Tel: +44 (0)1226 766 446
Fax: +44 (0)1226 766 317
www.1sthor.co.uk
info@1sthor.co.uk

No. BBP0901-03

Rev:

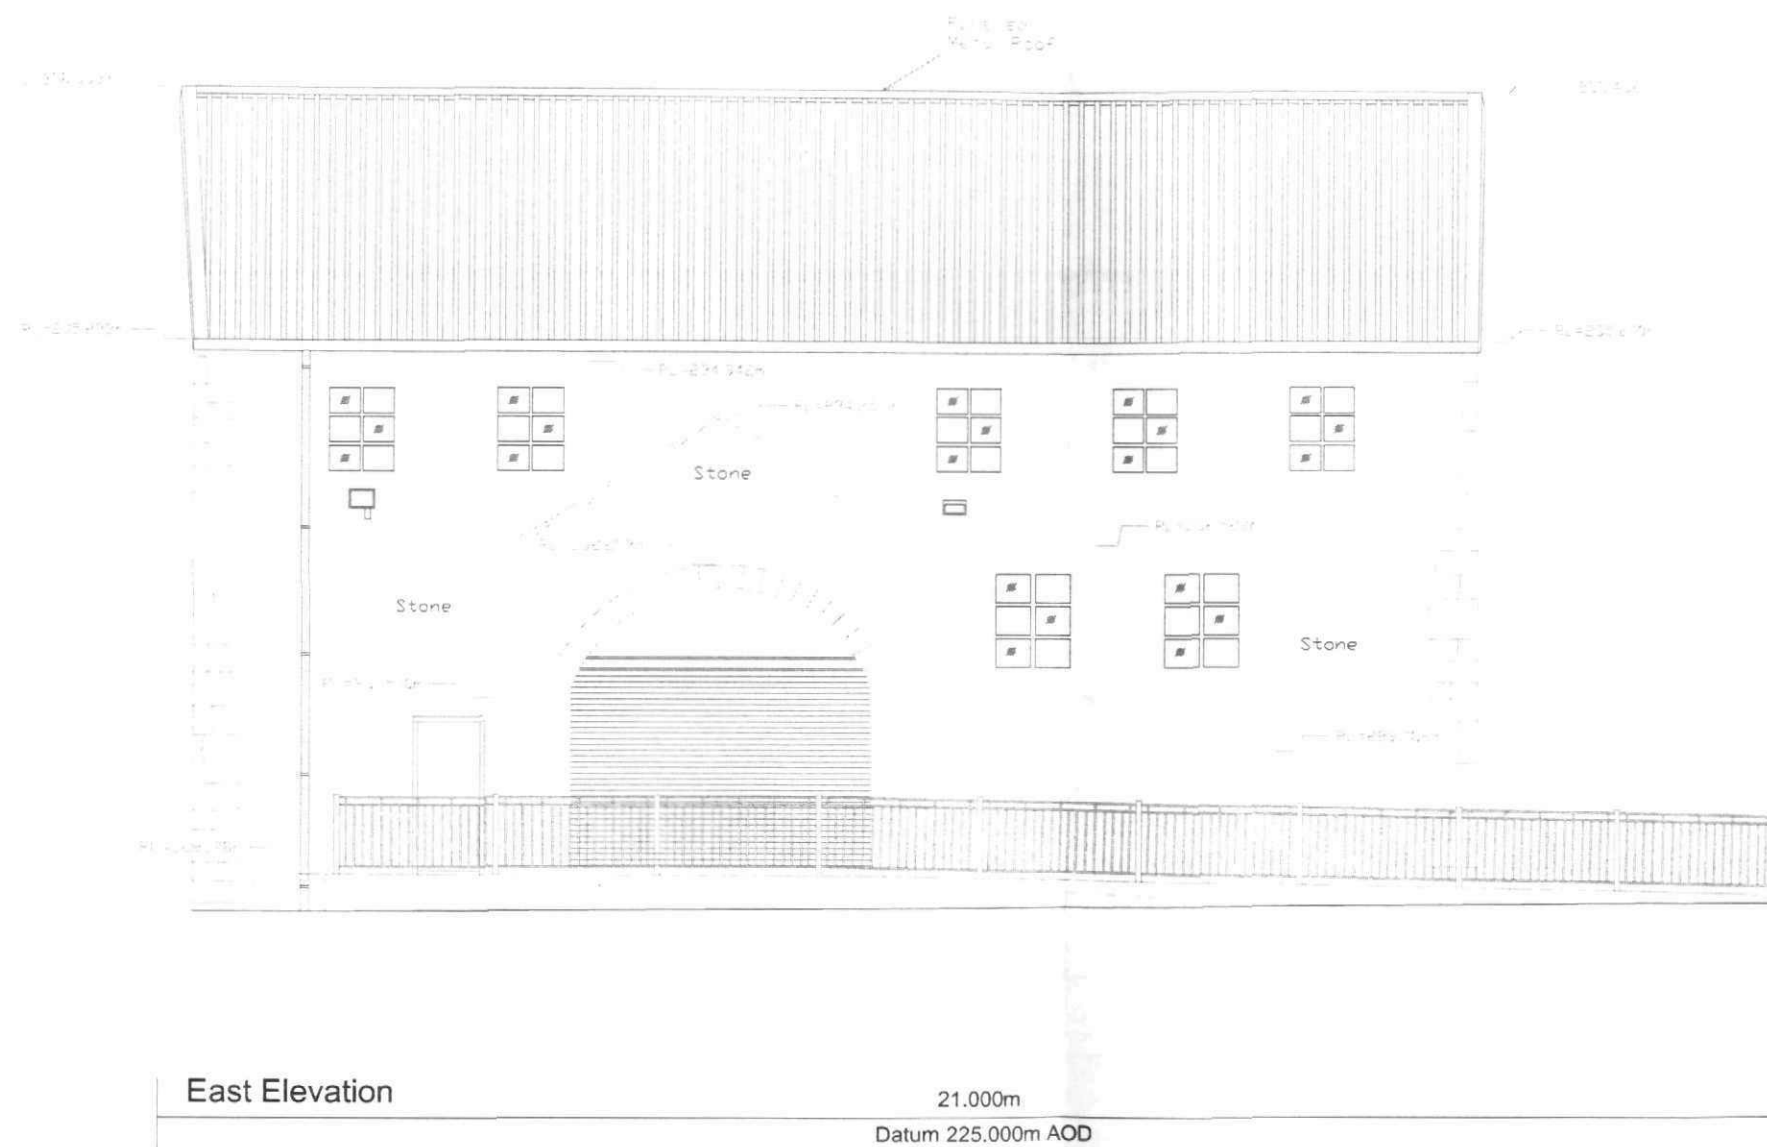

Notes & Legend


Legend:

RL = Reduced Level.

Notes:

Intended For 2D Use Only.
All Reduced Levels Are Relative to OSGM02.

Key to Elevations

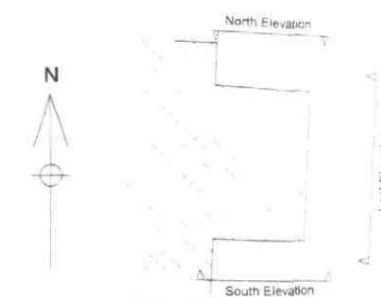

Rev	Details	Name	Date

Client: Booth Bros Printing Ltd
Bullhouse Mill, Lee Lane,
Millhouse Green
Sheffield, S36 9NN.

Project: Proposed Office
Development, Bullhouse Mill.

Title: Proposed Office
Development, Elevation
Survey (Sheet 2)

Surveyed: J.T. + J.G.	CAD: J.G. + J.T.
Chkd: J.G.	App'd: J.G.
Date: 14/09/09	Scale: 1:100@A3



1st Horizon Surveying and Engineering Ltd.

Unit 5, Bullhouse Mill Lee Lane Millhouse Green Sheffield S36 9NN	Tel: +44 (0)1226 766 446 Fax: +44 (0)1226 766 317 www.1sth.co.uk info@1sth.co.uk
--	---

No. BBP0901-02

Rev:



NOTES
Contractor must verify all dimensions on site before commencing any work or shop drawings.
Report any discrepancies before commencing work to the Architect. If the drawing exceeds the quantities taken in any way, the architect is to be informed before the work is initiated.
Only figured dimensions to be taken from this drawing. Do not scale off the drawing.
Drawings based on Ordnance Survey and/or existing record drawings - design and drawing content subject to Site Survey, Structural Survey, Site Investigations, Planning and Statutory Requirements and Approvals.
Work within the Construction (Design & Management) Regulations 2007 is not to start until a Health & Safety Plan has been produced.
This drawing is Copyright and must not be reproduced without consent of architecture 2B Ltd.
Rev. Description Drawn Date Checked Date

PLANNING ISSUE architecture 2B

Project
Office extension
Booth Brothers
Sheffield
Drawing Title
Location Plan
Scale: Date Drawn: Checked:
1:2000@A3 22/09/2009 KS
Drawing Number: Revision:
2009-495-001

Graphical House 2 Wharf Street
The Cals Leeds LS2 7EQ
T 0113 2471 487
F 0113 2456 850
www.architecture2B.com