
...nd Registry ...ustrative plan

Title number **SYK587814**
Ordnance Survey map reference **SE3701NE**
Scale **1:1250** enlarged from 1:2500
Administrative area **South Yorkshire: Barnsley**

© Crown Copyright. Produced by Land Registry. Reproduction in whole or in part is prohibited without the prior written permission of Ordnance Survey. Licence Number 100026316.

This is the plan referred to in the accompanying letter dated 12/07/2011 Title no. SYK587814

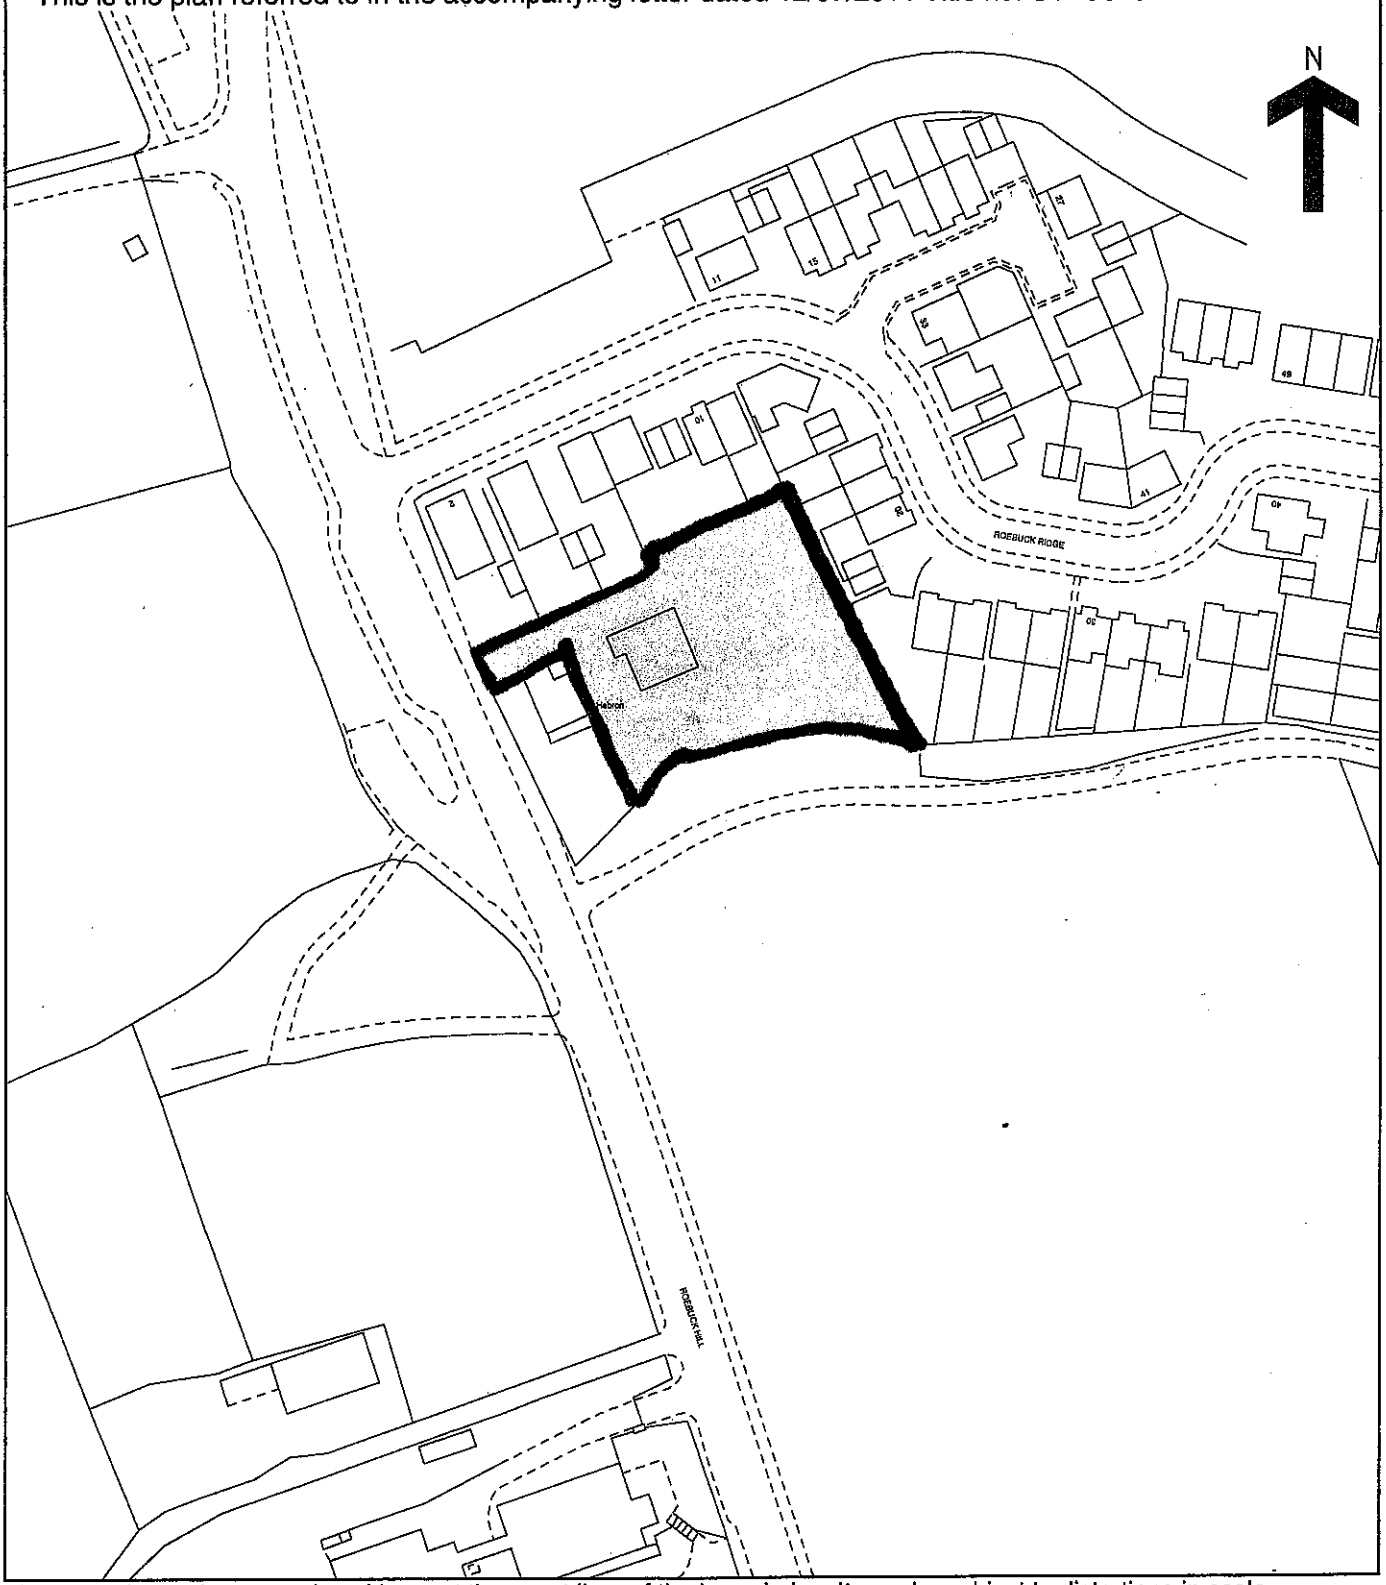

This plan shows the general position, not the exact line, of the boundaries. It may be subject to distortions in scale. Measurements scaled from this plan may not match measurements between the same points on the ground. See Land Registry Public Guide 19 - Title Plans and Boundaries.

ROEBUCK HILL

← 5.15m →

40.0m

BUNGALOW 'HEBRON'

BOUNDARY

RETAINING WALL

PARKING

BOUNDARY

PARKING

33.5m

← 11.0m →

PARKING

← 6.6m →

BUNGALOW 'THE BUNGALOW'

← 6.8m →

2.8m

NEW BOUNDARY

RETAINING WALL

26.0m

PLOT 1

← 6.0m →

PLOT 2

← 8.0m →

5.0m

Vehicle Turning Point

45.0m

DRAWING No. JEW0012A
Date 15th May 2014
Scale 1:200
PLAN VIEW

N

ROEBUCK HILL

← 5.15m →

40.0m

BUNGALOW 'HEBRON'

BOUNDARY

PARKING

BOUNDARY

PARKING

← 11.0m →

PARKING

RETAINING WALL

33.5m

← 6.6m →

BUNGALOW 'THE BUNGALOW'

← 6.8m →

2.8m

RETAINING WALL

26.0m

← 35.0m →

45.0m

DRAWING No. JEW001A
Date 15th May 2014
Scale 1:200
EXISTING
PLAN VIEW

N