



1:1250

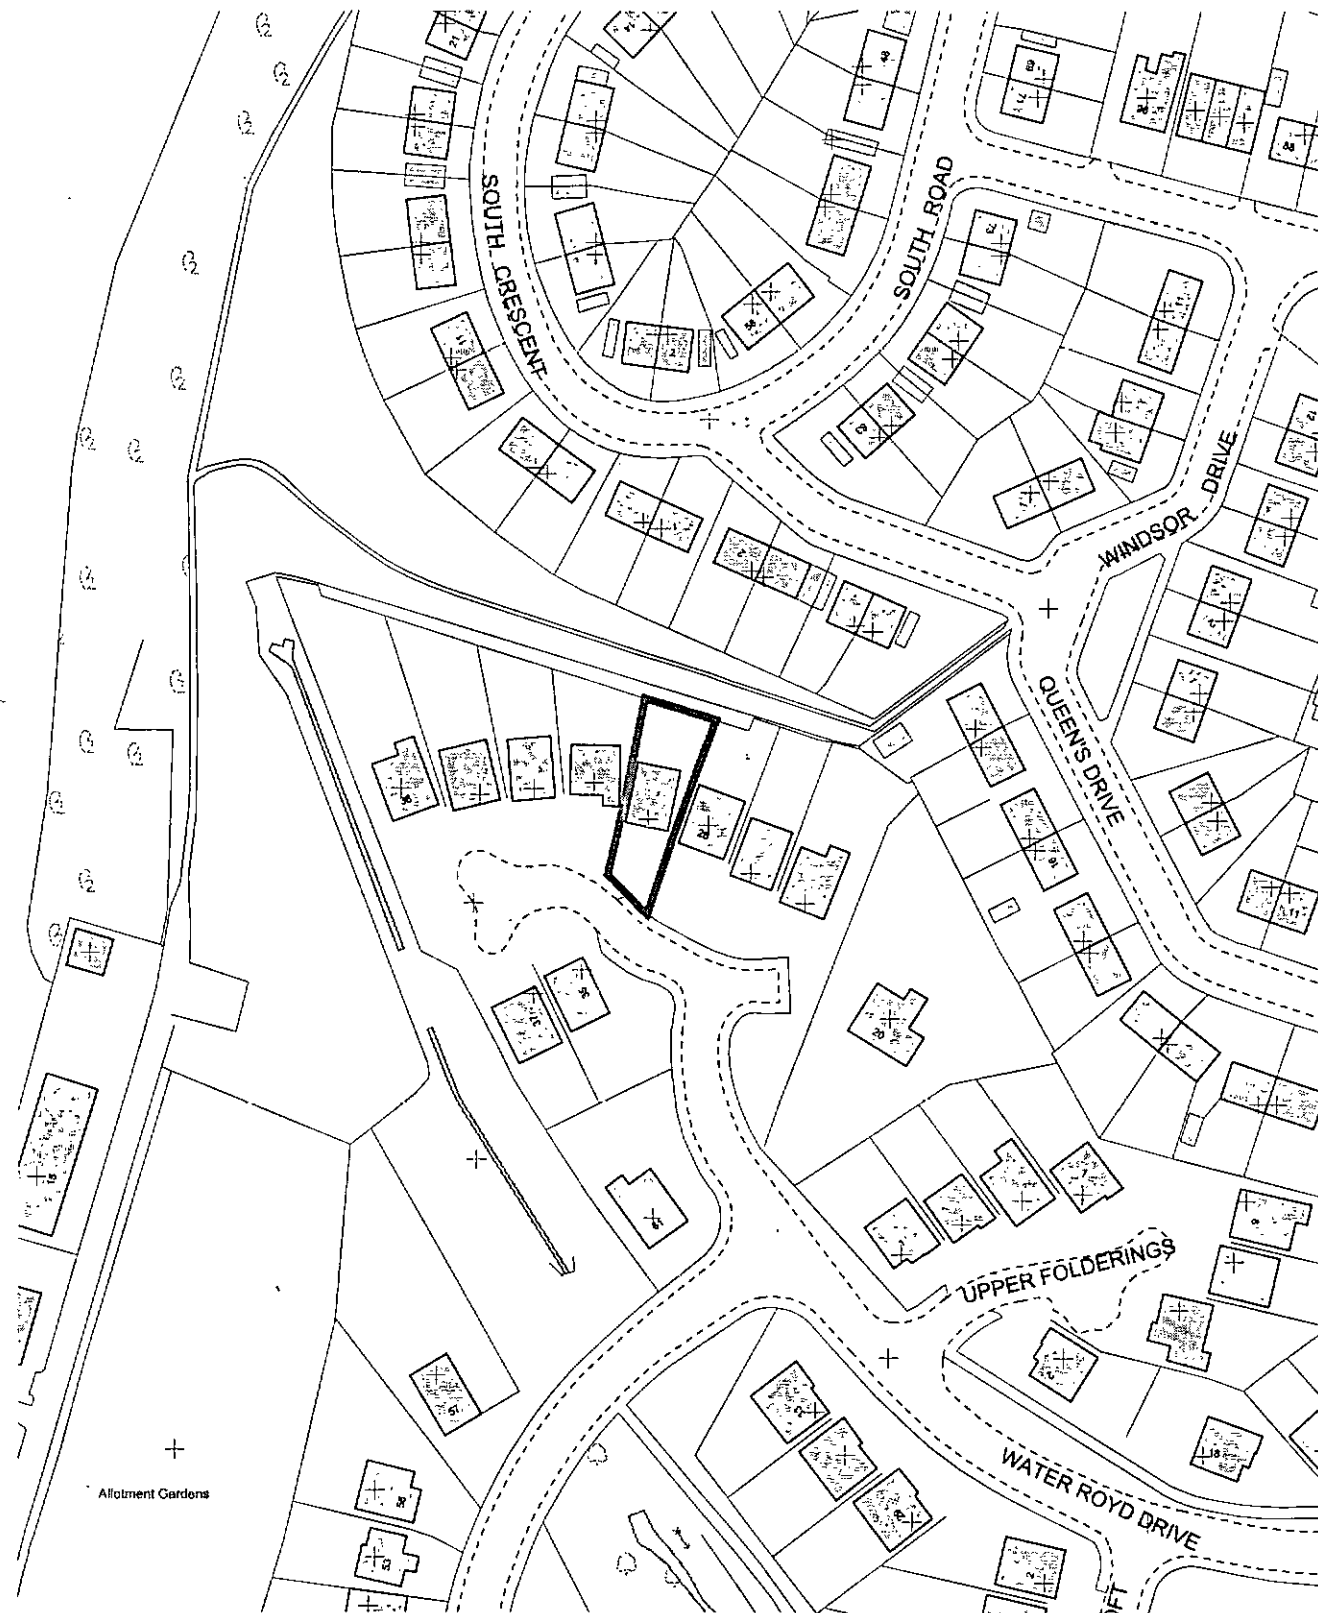


1:500

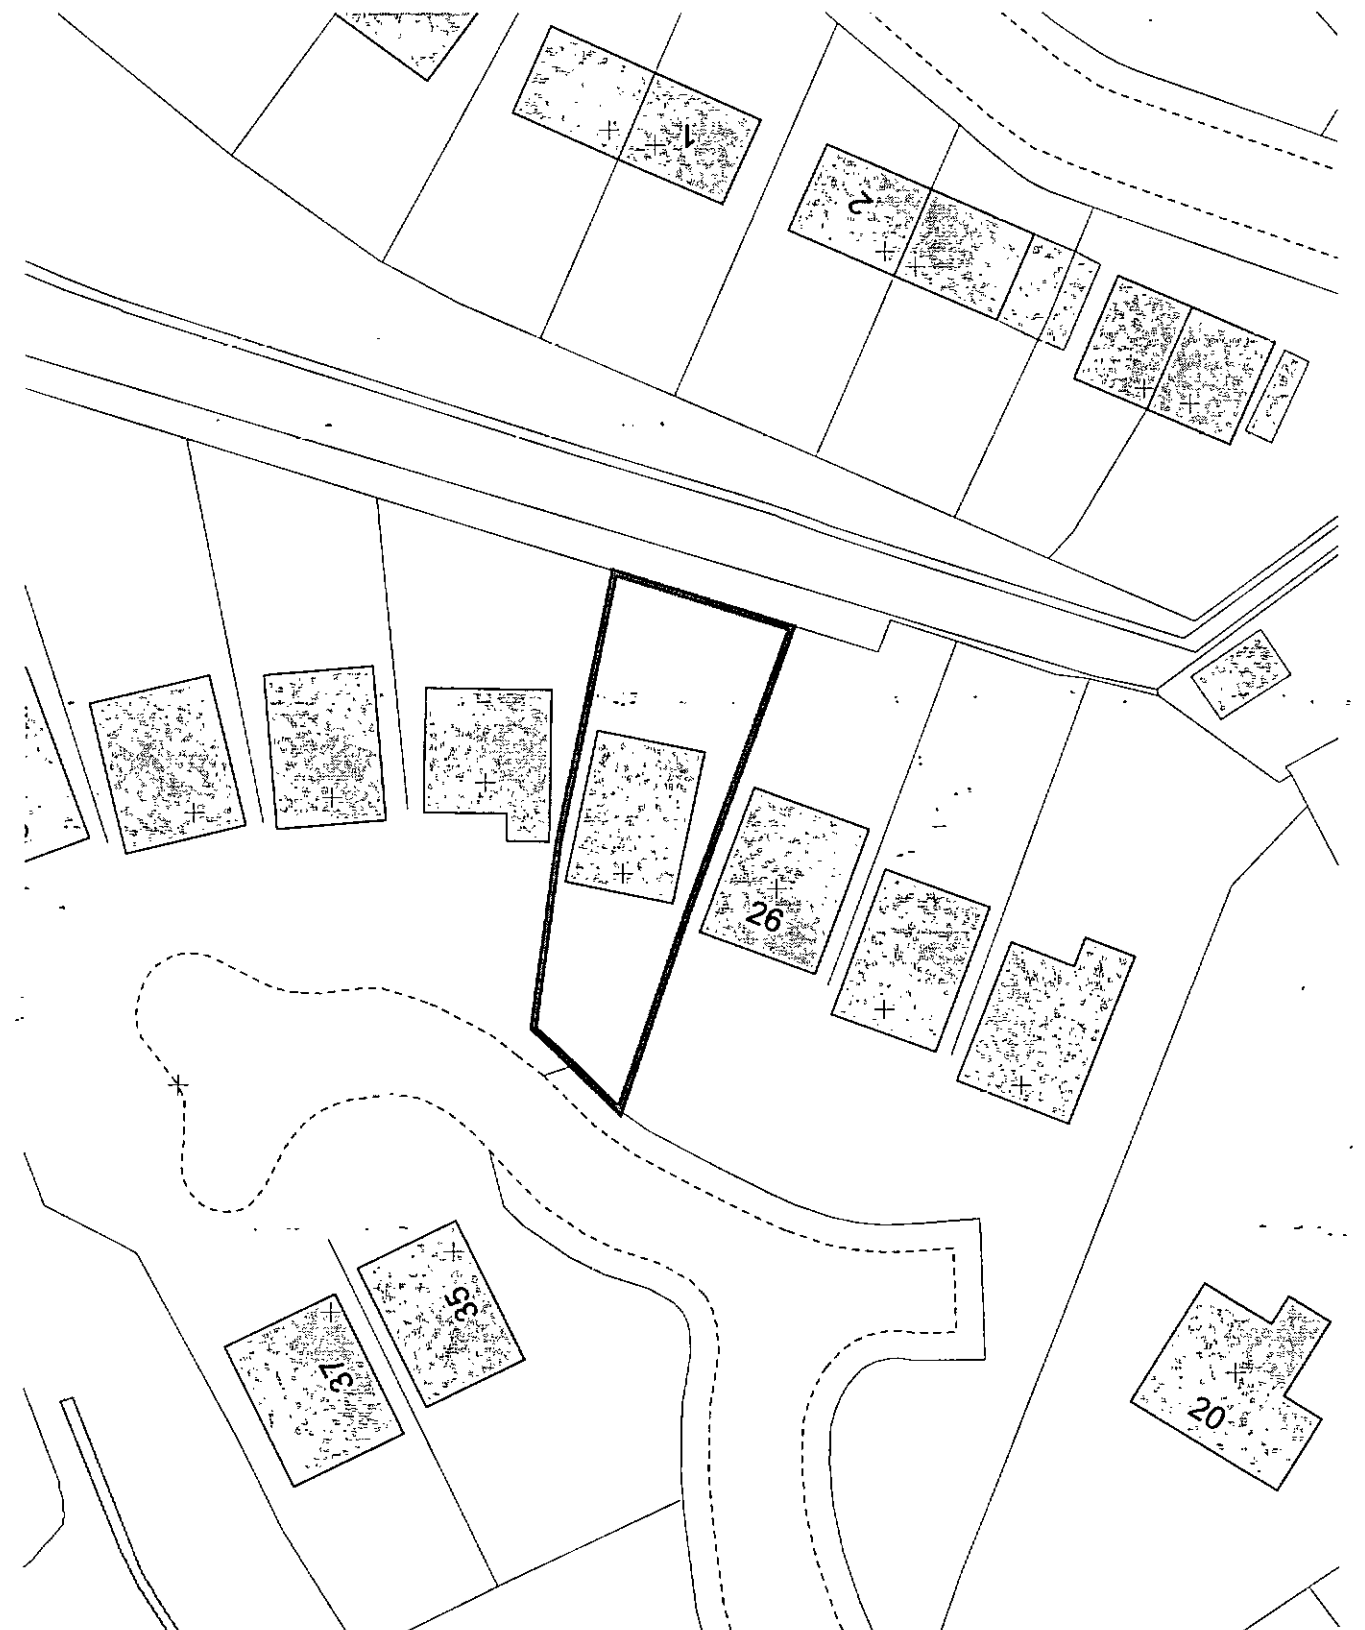




Existing Front Elevation

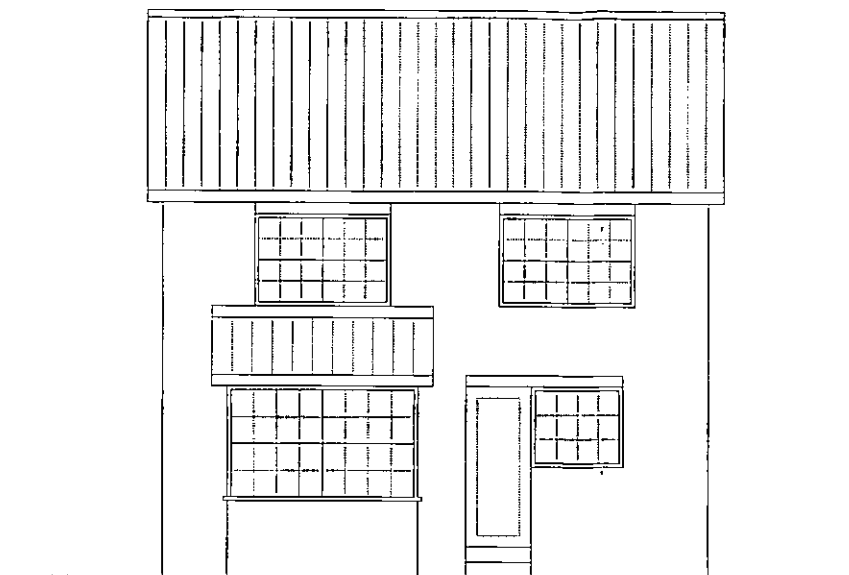


Existing Rear Elevation




Proposed Rear Elevation

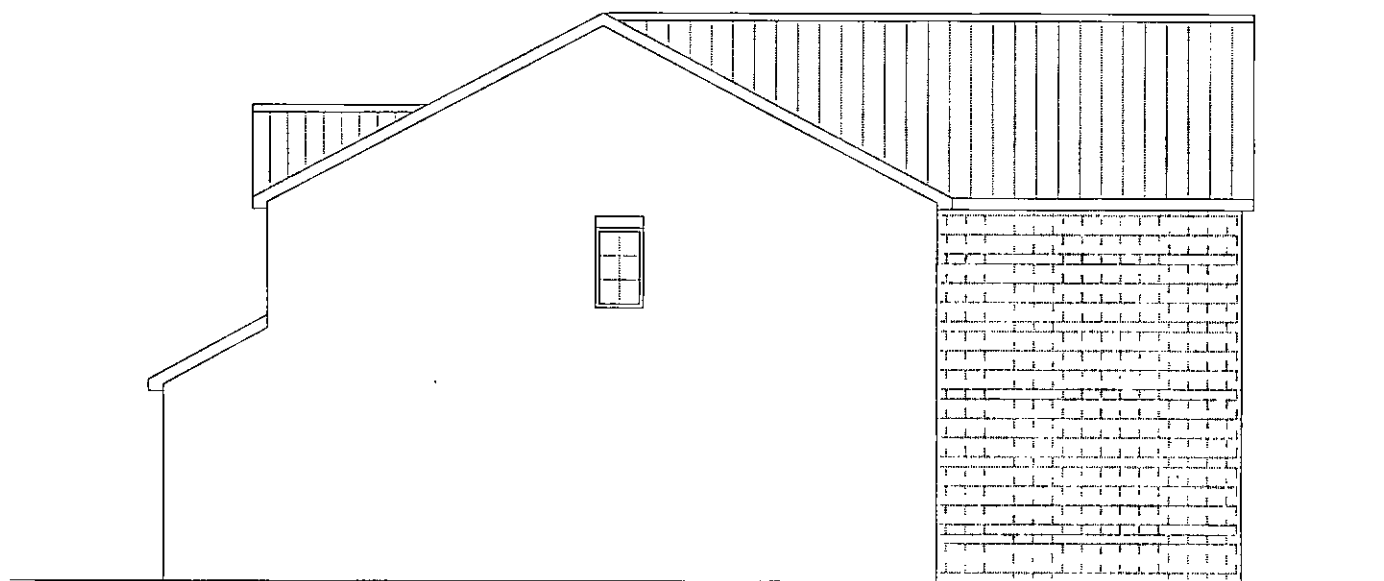


Proposed Side Elevation

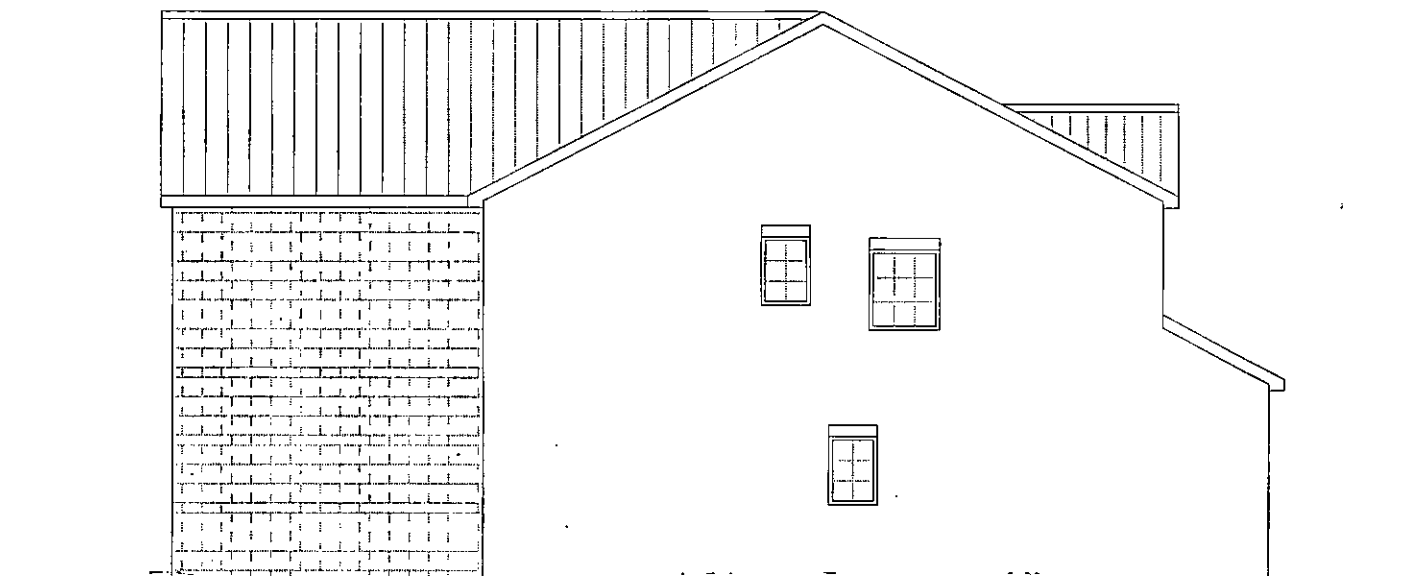

Proposed Side Elevation

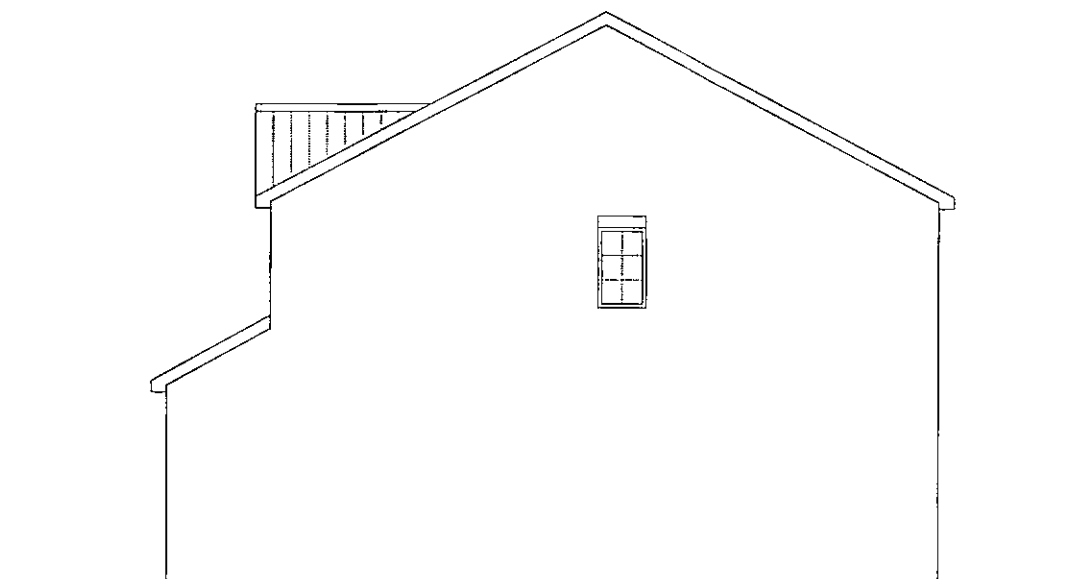

Existing Side Elevation

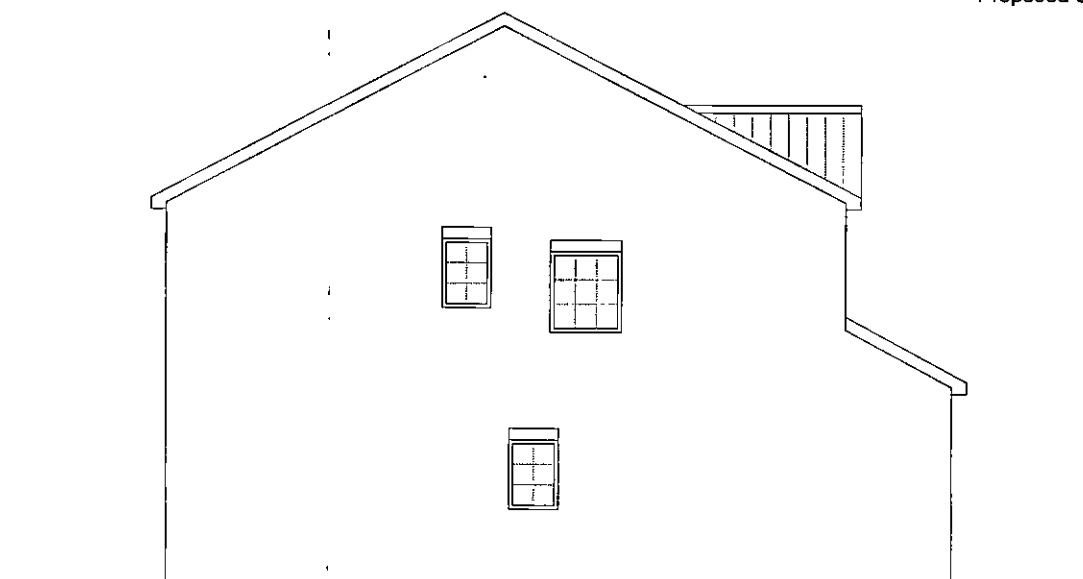

Existing Side Elevation

Mrs F Duckett

28 Water Royd Drive, Dodworth,
Barnsley





Proposed Two Storey
Rear Extension

SCALE:
1:100

March 2014

REV: A

DRWG NO: 001

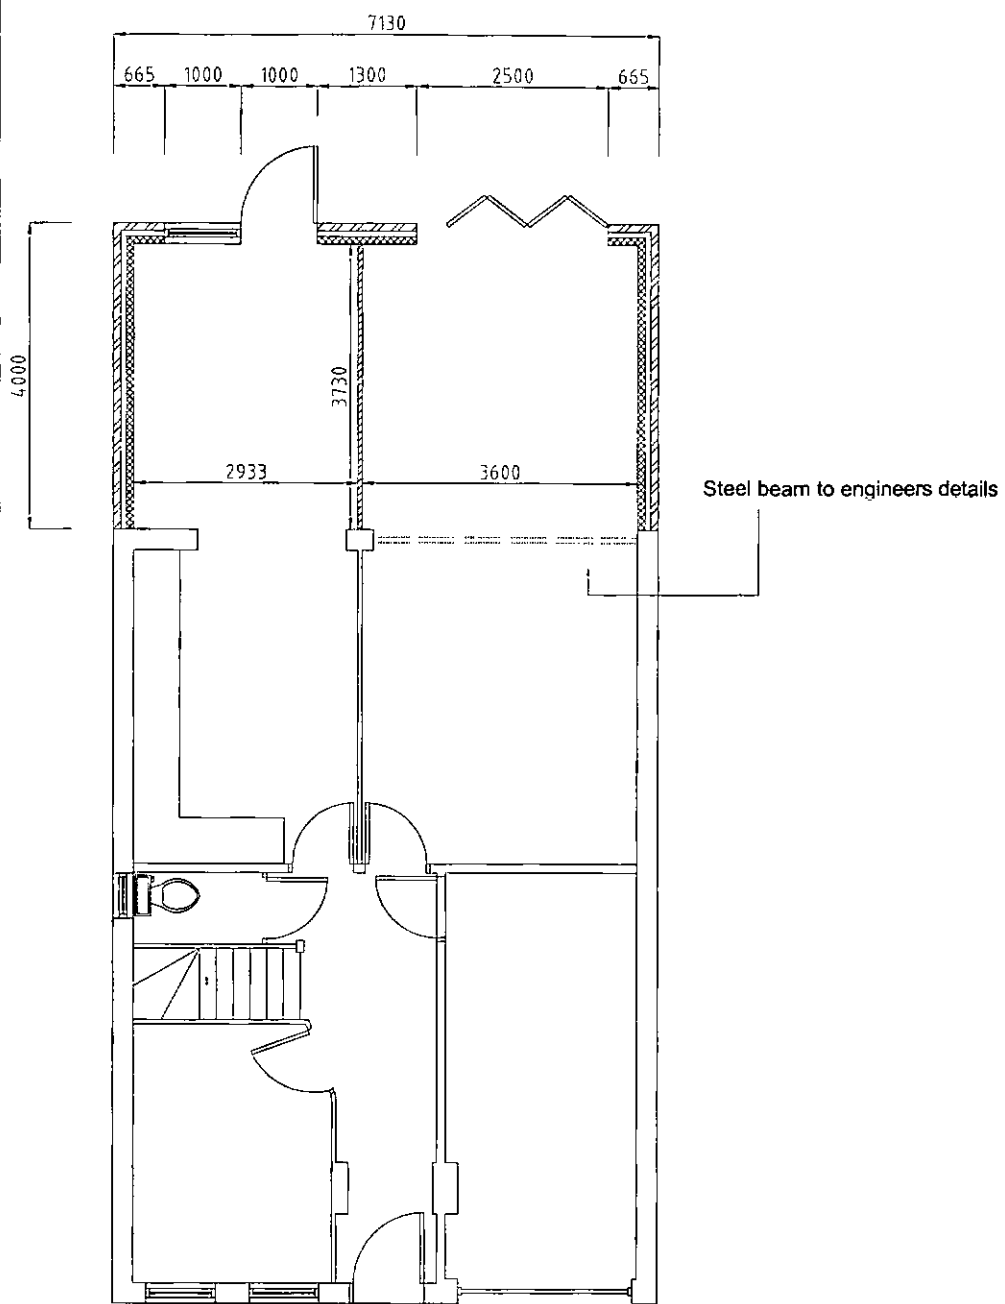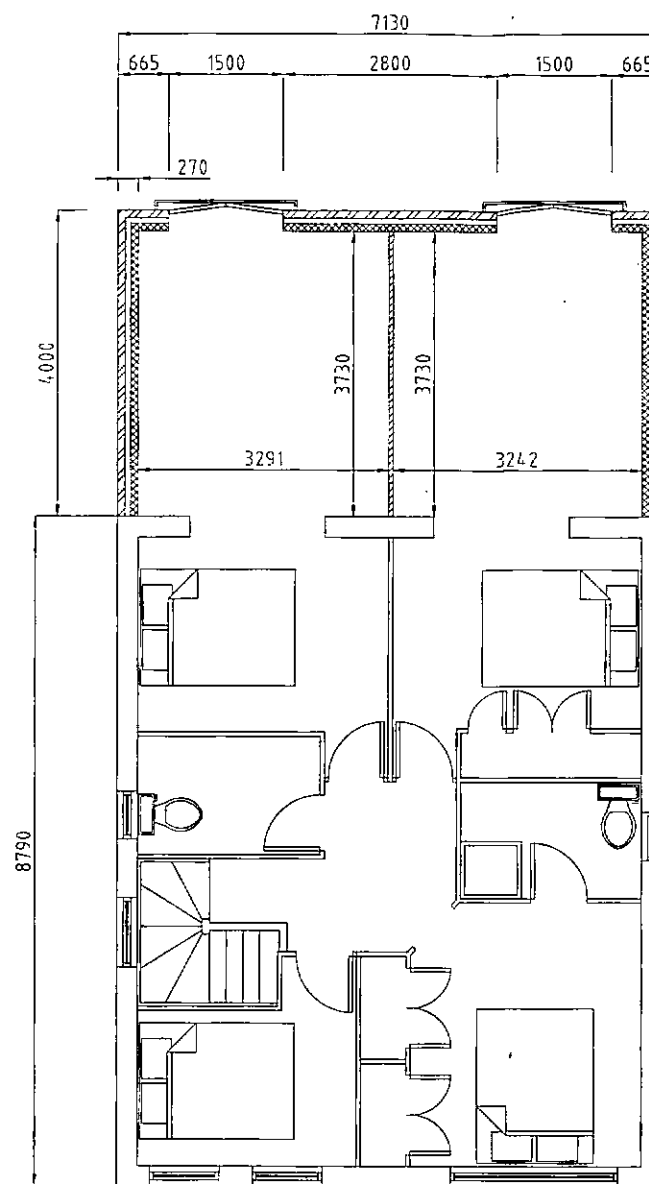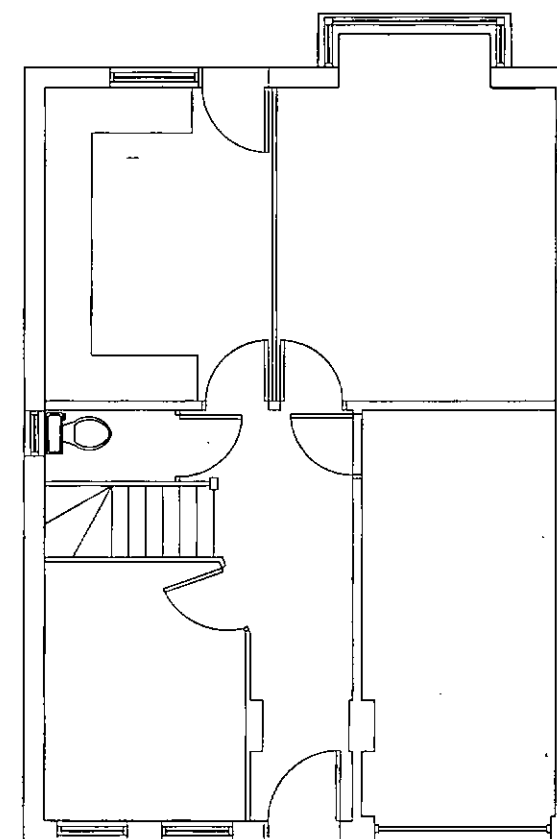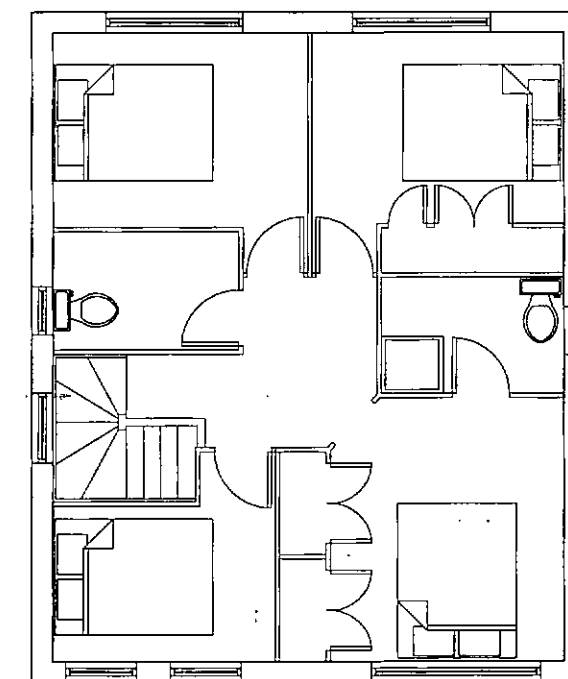

Mrs F Duckett

28 Water Royd Drive, Dodworth,
Barnsley

Proposed Two Storey
Rear Extension

SCALE:
1:100

March 2014

REV: A

DRWG NO: 001