
A1

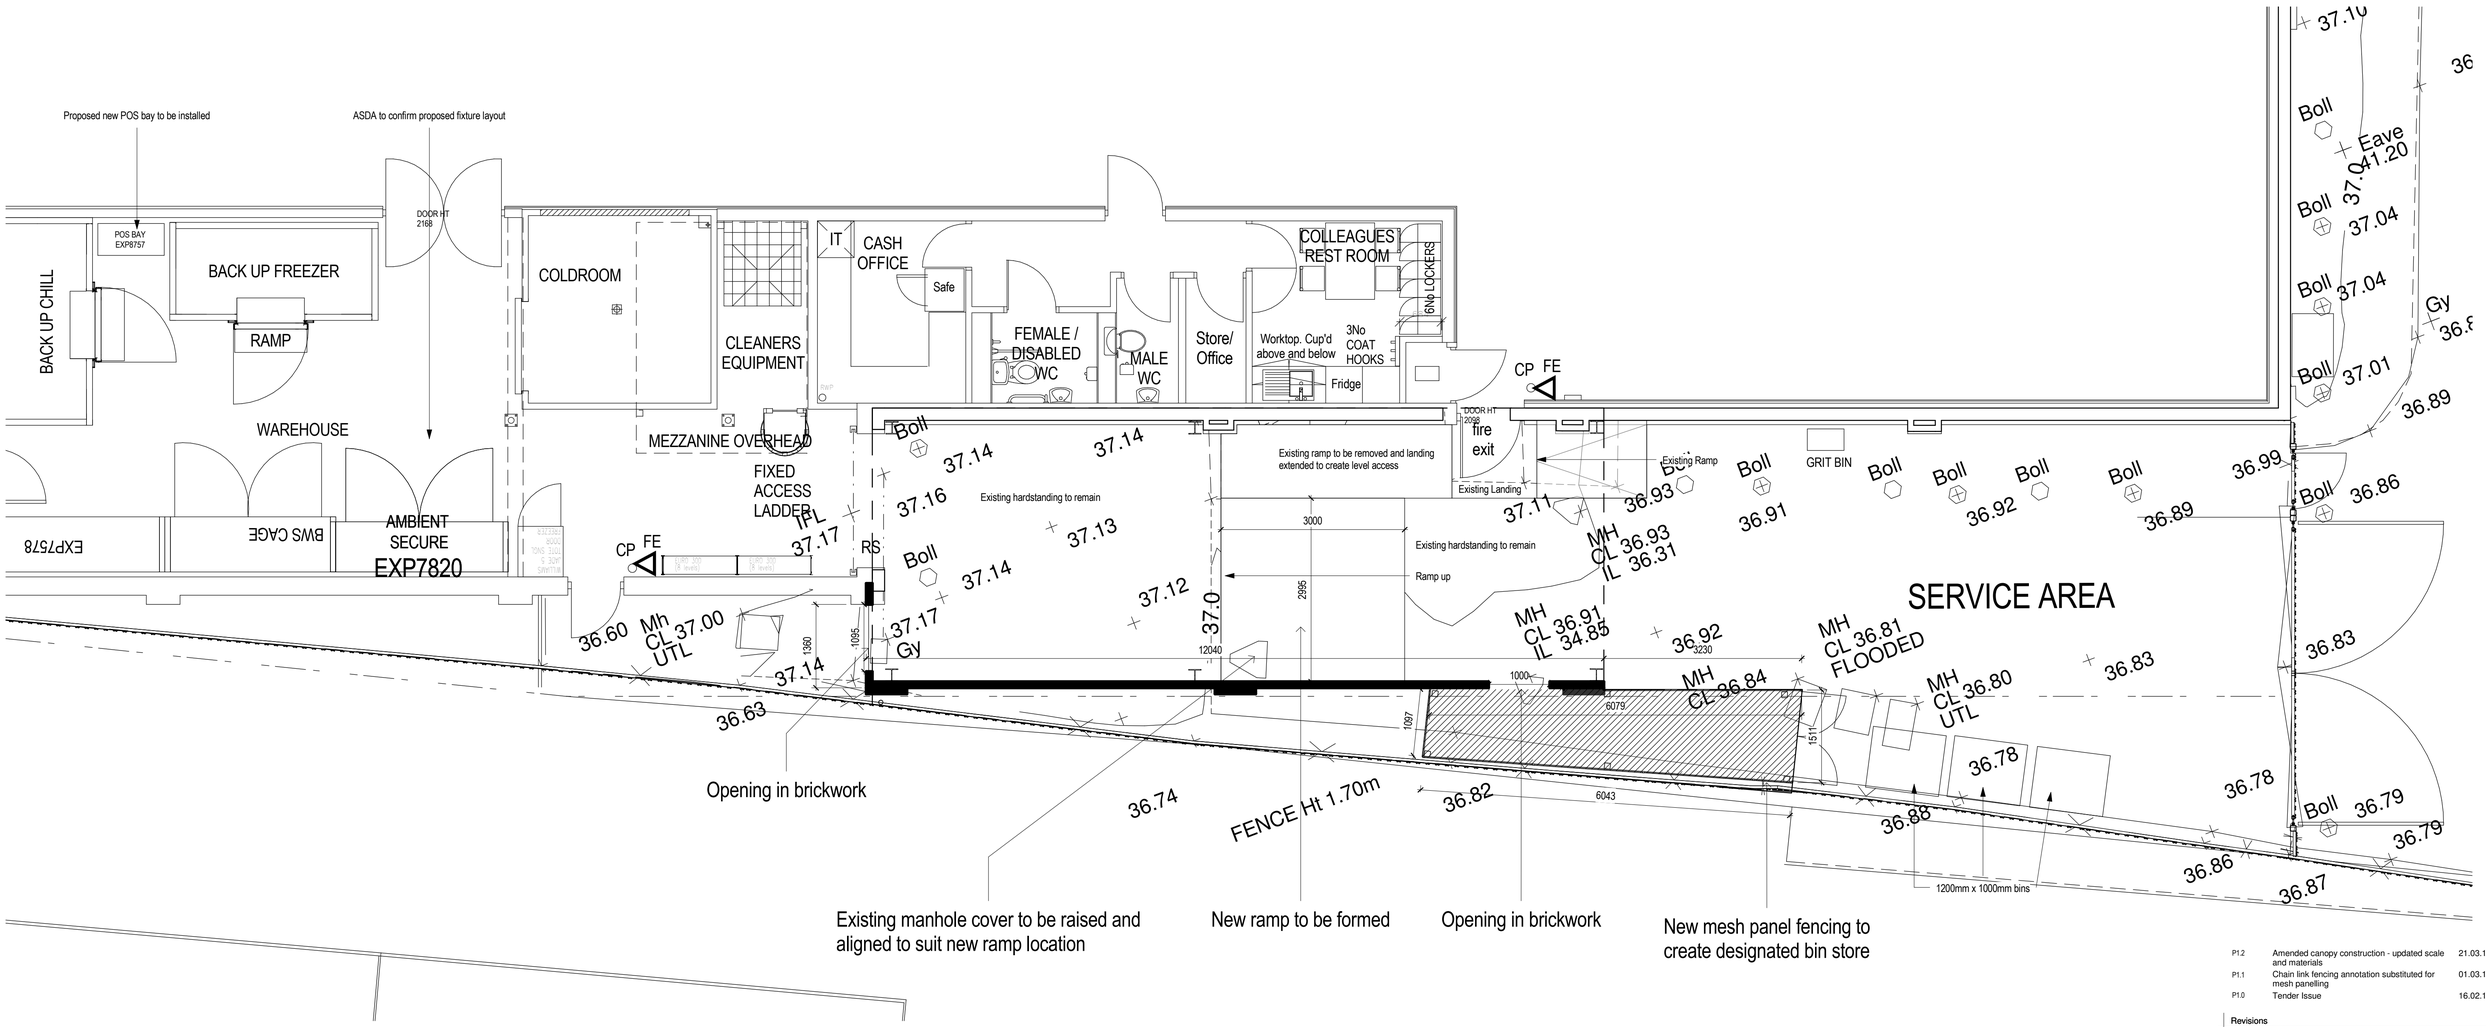

Proposed Ground Floor Plan
1 : 50

For guidance only

| | | |