



Notes.
This Drawing is the copyright and property of Santander UK PLC. It must not be copied or published without written consent.

Do not scale from this drawing.


Rev. Description		Date	By
-			

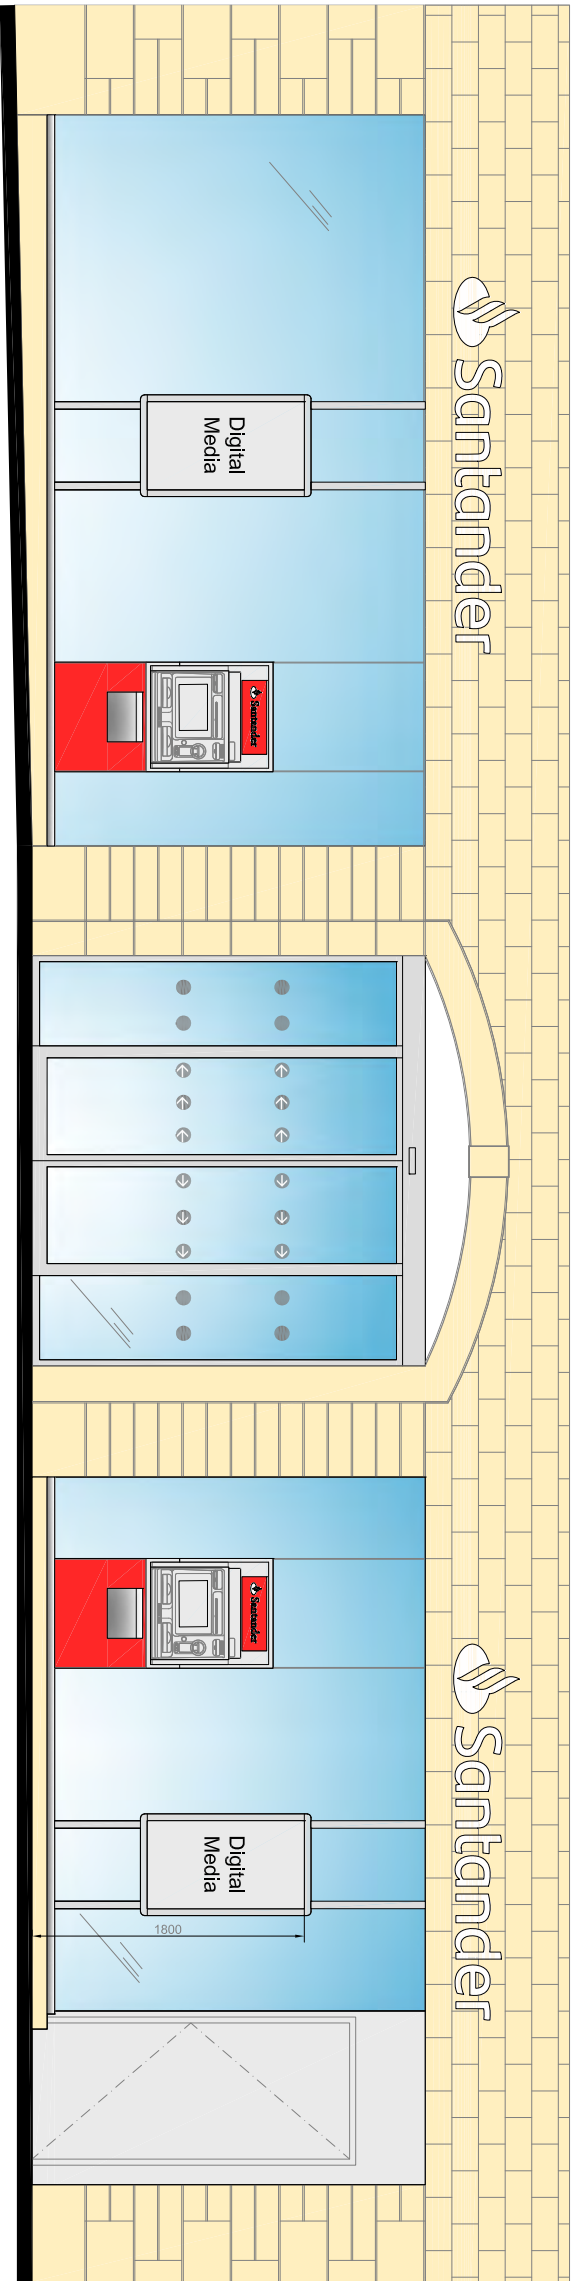

Existing External Elevation
1:50 @ A3

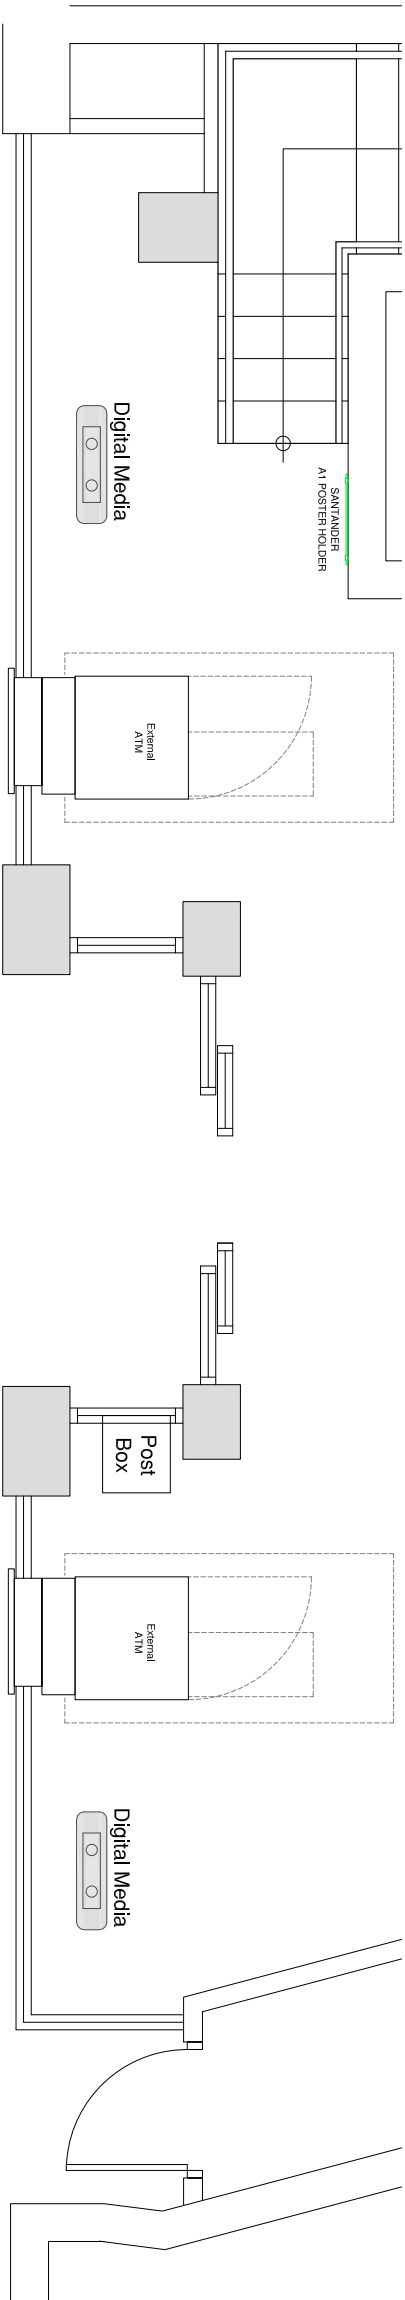

Existing Part Plan
1:50 @ A3

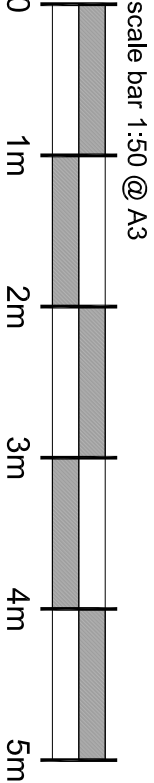

Project
BARNISLEY QS
3 Queen Street, Barnsley,
South Yorkshire, S70 1RU

Title
Existing
External Elevation and Part Plan

Scale			
1:50 @ A3			
Dm	sent to mail	retail approval	
Date	06/09/19	Date	
Consultants drawing number		brand	

Client drawing number	rev.
Barnsley QS-026-EX-EL-RS	-