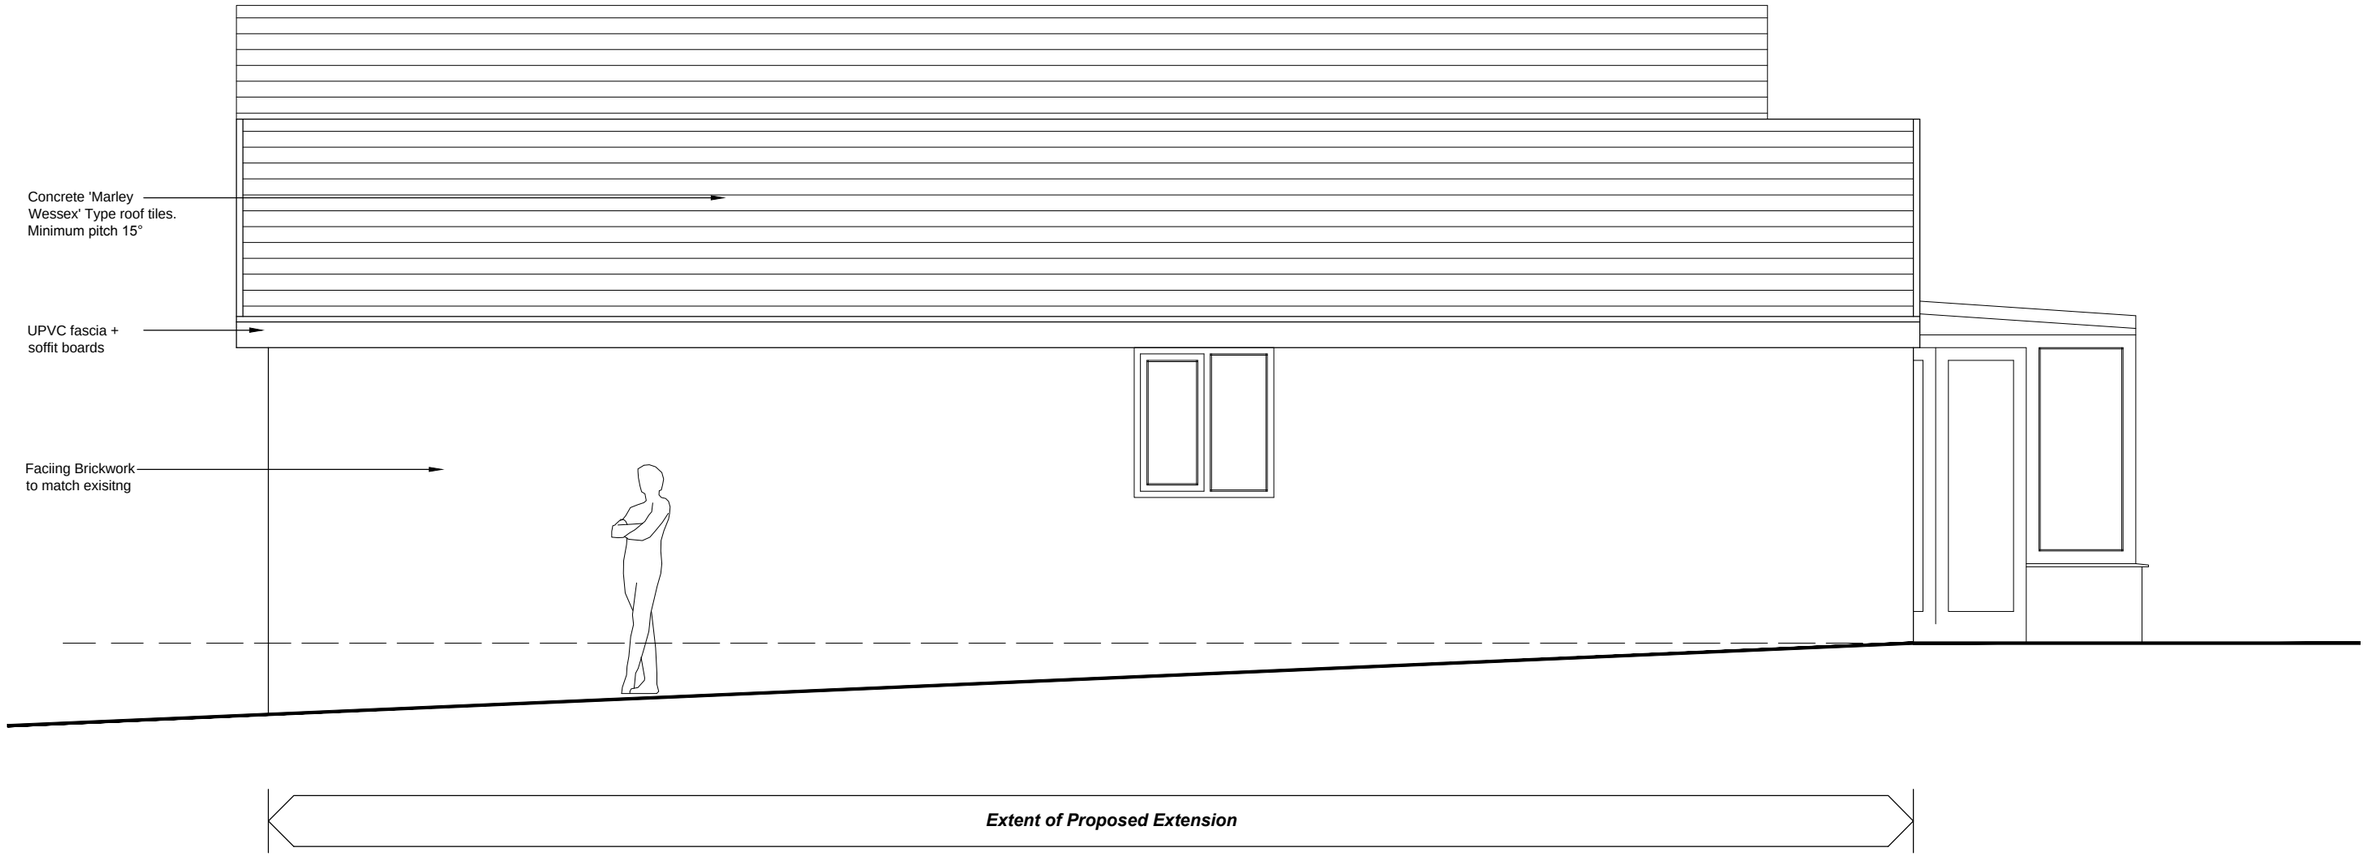


East Facing Side Elevation as Proposed

Rev A - Render removed and replaced with facing brickwork to match existing at corner return

PROPOSED EXTENSION

Mrs R Cash
259 Manchester Road,
Millhouse Green,
S36 9NP

Drawing Title

Proposed Side Elevation

Scale 1:50 @ A3		Date 15/05/15	
Drawn by ARN			Revision A
Drawing no. 2015-04-10			