
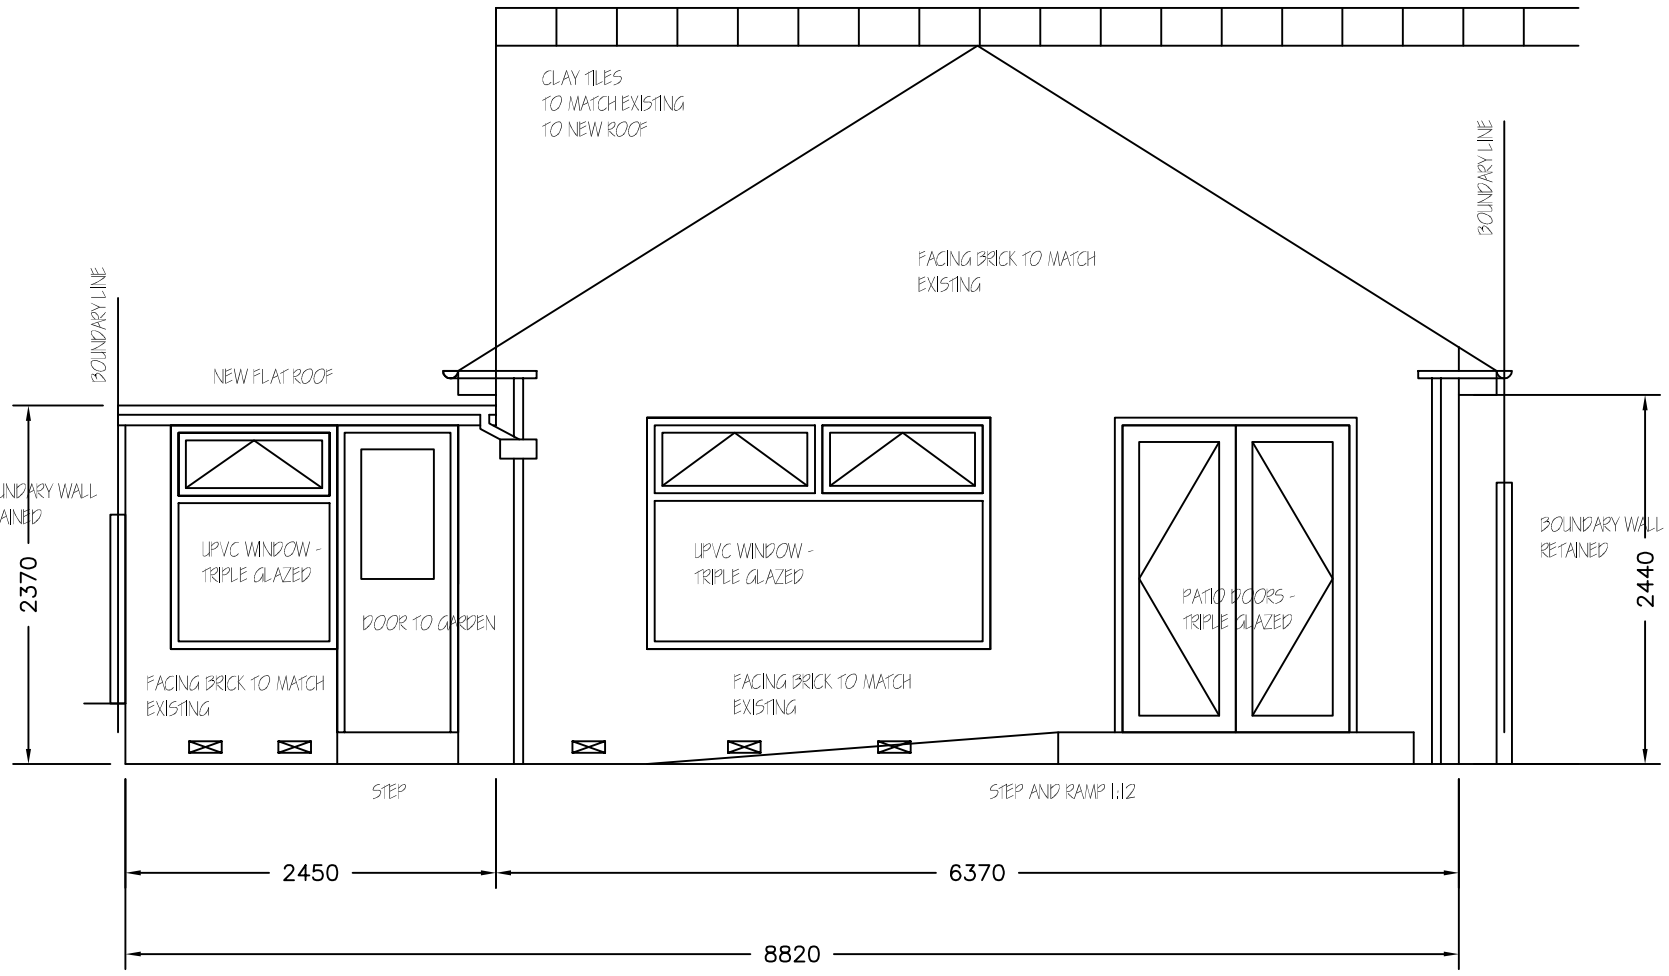


PROPOSED REAR
ELEVATION 1:50

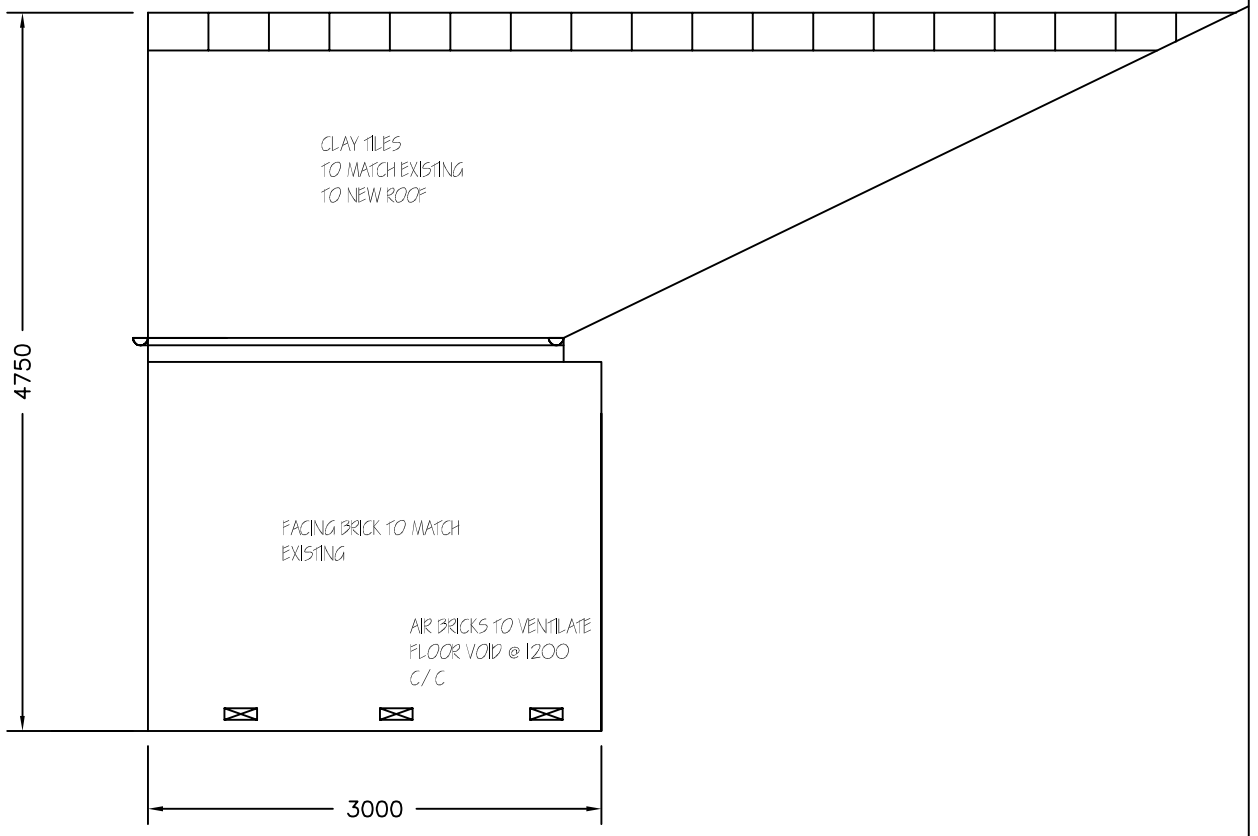

PROPOSED SIDE
ELEVATION 1:50

Revisions	A. Dimensions added	08-01-

This drawing is for planning permission only and is not a construction drawing.

Drawing Title	PROPOSED-ELEVATION		
Job No. - Dwg No.	MF/2013/5	.	—
Client:	ANN PETRIE AND MARCUS FIRTH 3 ALTON WAY MAPPLEWELL BARNSLEY		
Scale.	1:50		