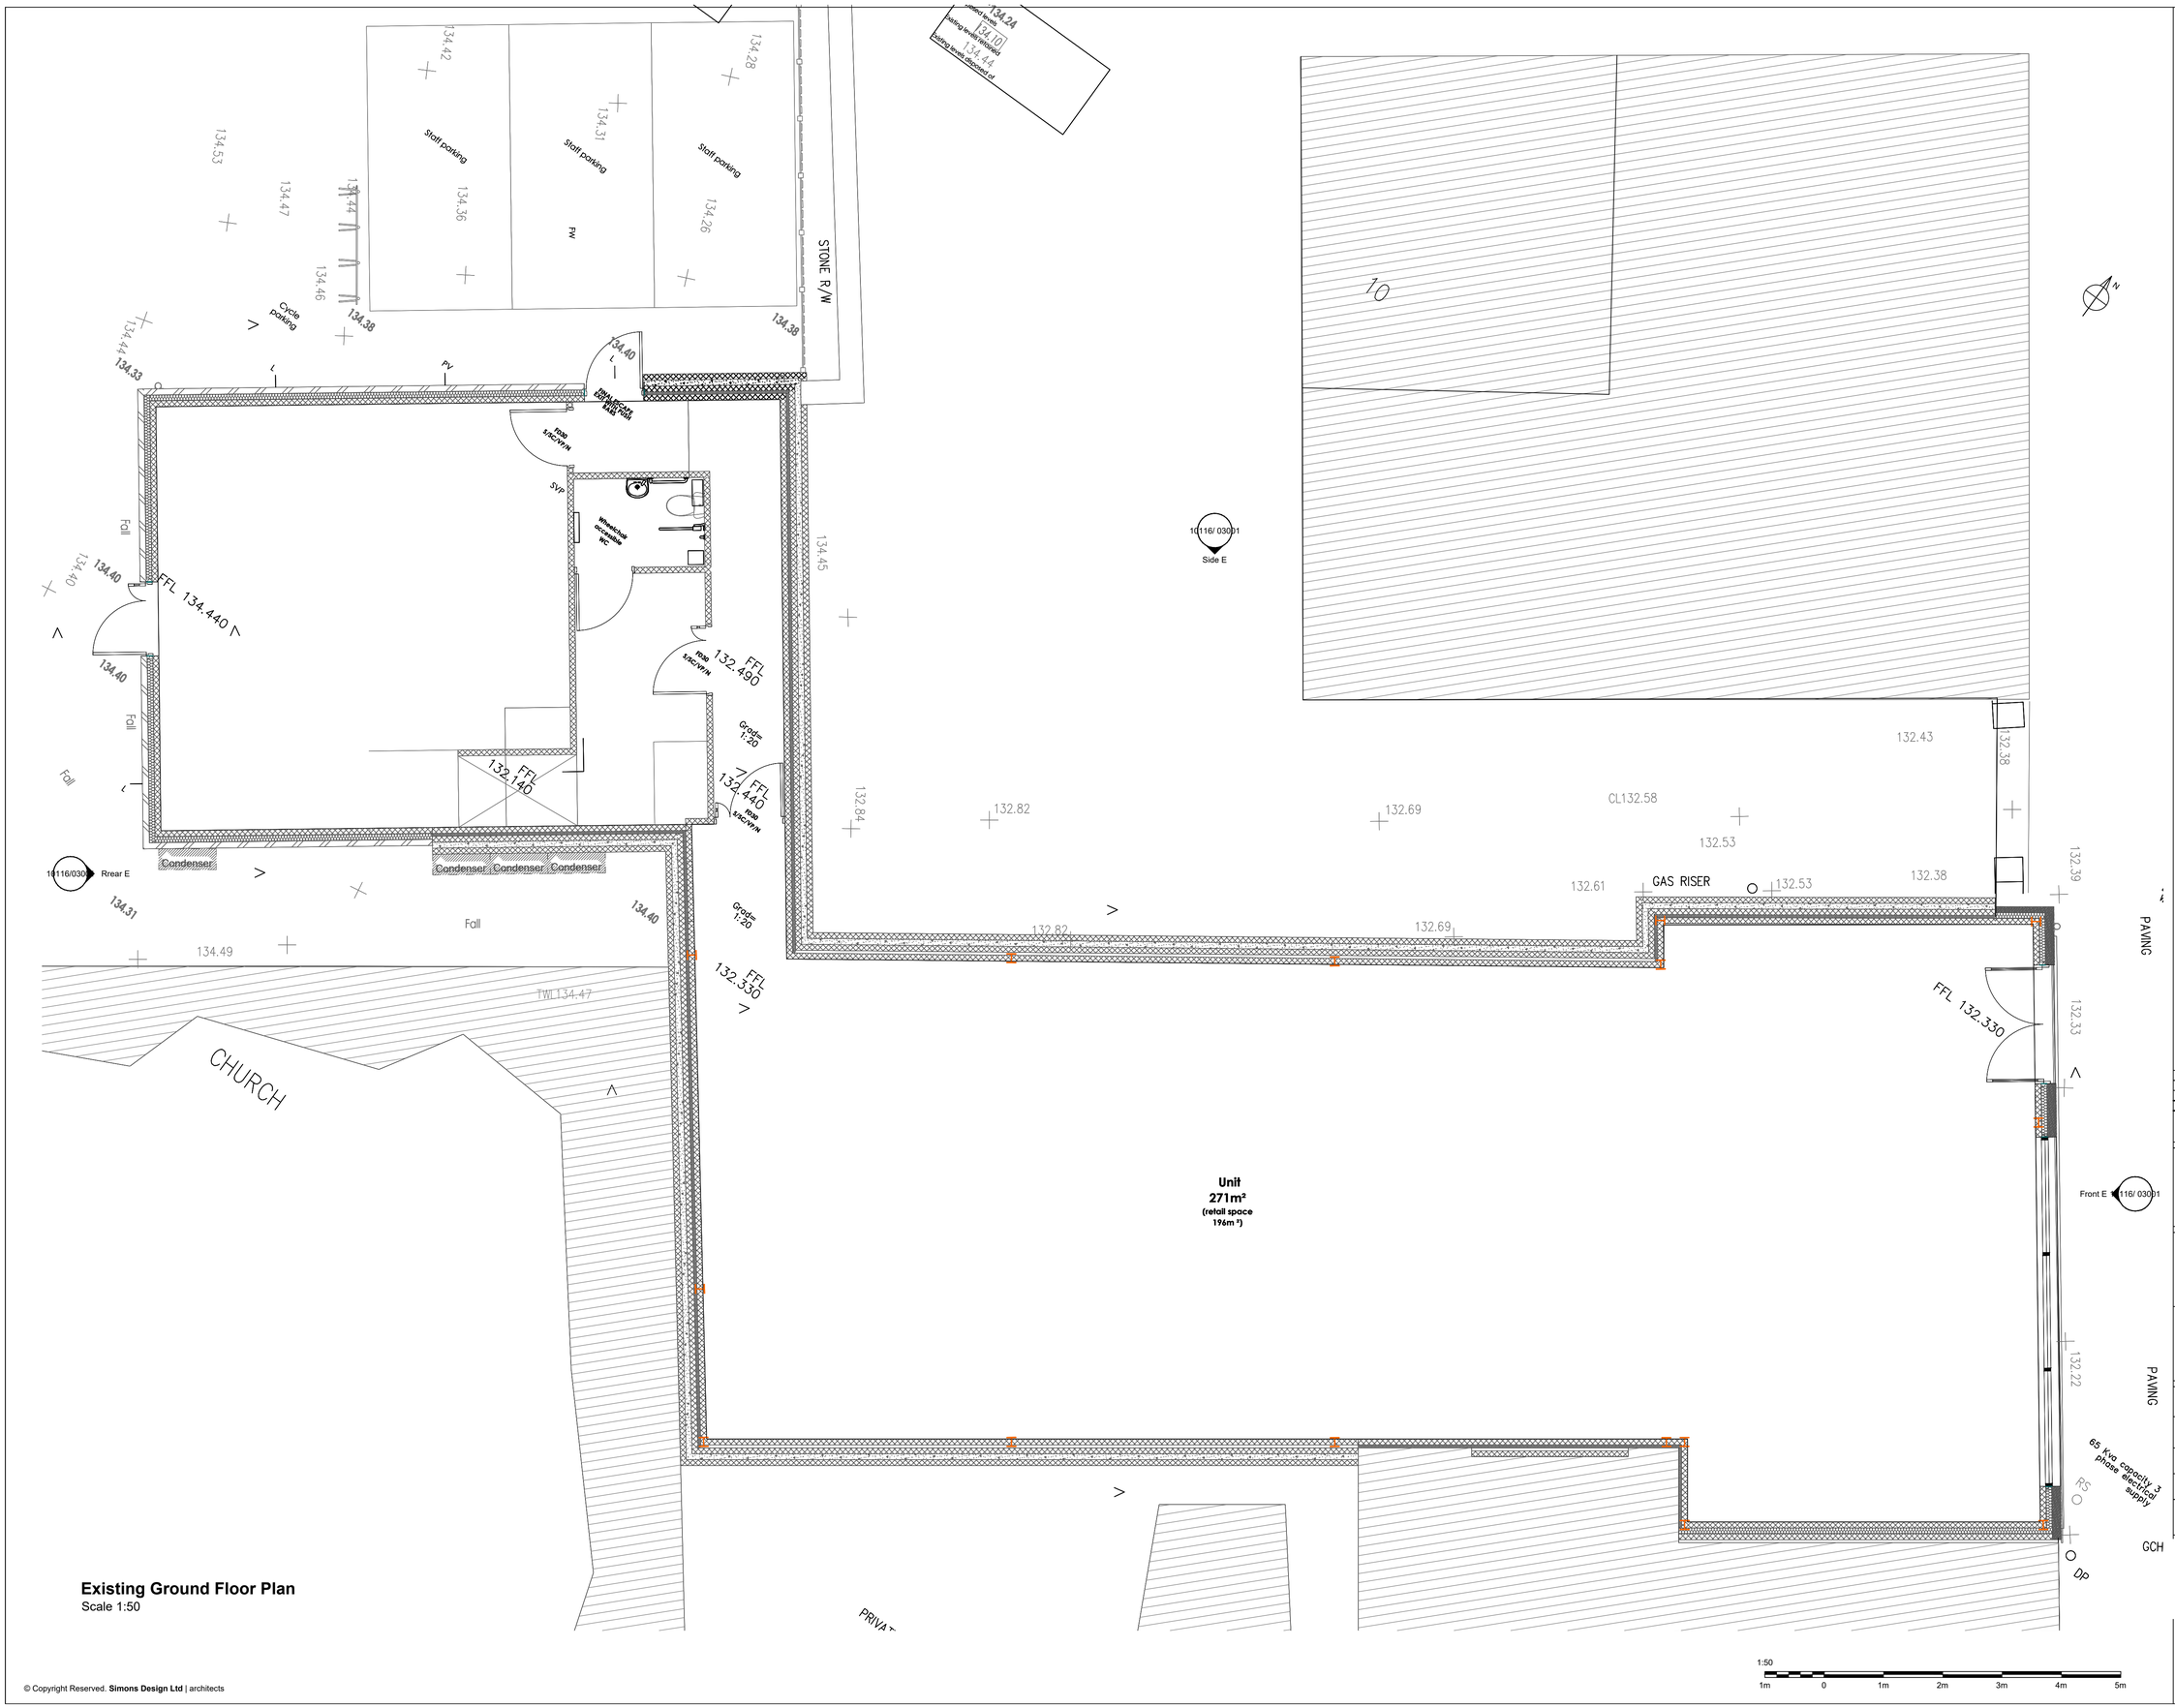

Existing Ground Floor Plan

Scale 1:50

© Copyright Reserved. **Simons Design Ltd** | architects

NOTES

-Do not scale from this drawing, except for planning purposes.
-Check all dimensions on site.
-Subject to survey.
-Subject to site inspection.
-Site boundary lines are indicative only.

Rev	Date	By	Description
03	28/10/24	LP	Site Address corrected
02	24/08/24	HCH	Planning Issue
01	24/07/24	HCH	First Issue

Revision Schedule

THIS DRAWING AND/OR SPECIFICATION IS THE SOLE PROPERTY AND COPYRIGHT OF DOMINO'S PIZZA AND MAY NOT BE DISCLOSED TO ANY THIRD PARTY OR REPRODUCED WITHOUT THE PRIOR WRITTEN CONSENT OF AN AUTHORISED REPRESENTATIVE OF DOMINO'S PIZZA. NO EQUIPMENT MACHINERY OR PARTS TO WHICH THIS PLAN, DRAWING OR SPECIFICATION RELATES MAY BE MANUFACTURED TO THE ORDER OF ANY THIRD PARTY WITHOUT THE PRIOR WRITTEN CONSENT OF ANY AUTHORISED REPRESENTATIVE OF DOMINO'S PIZZA.

project
Domino's ltd
6b Market Street, Hoyland
Hoyland, Barnsley
S74 9QR

title
Existing Ground Floor Layout

drawing status
PLANNING ISSUE

contract no.	scale
-	1:50@ A1
client ref.	date
-	24/07/2024
drawn by	checked by
HCH	HCH

drawing number
10116 SD-XX-00-P-A-01001
project number-originator-zone-level-type-role-sheet number

revision
03

SIMONS DESIGN
A CARPENTER INVESTMENTS GROUP COMPANY

Simons Design Ltd
architects
Newland House, The Point, Weaver Road, Lincoln, Lincolnshire, LN6 3QN
T: +44 (0) 1522 815 114
E: info@simons-design.co.uk
www.simons-design.co.uk