


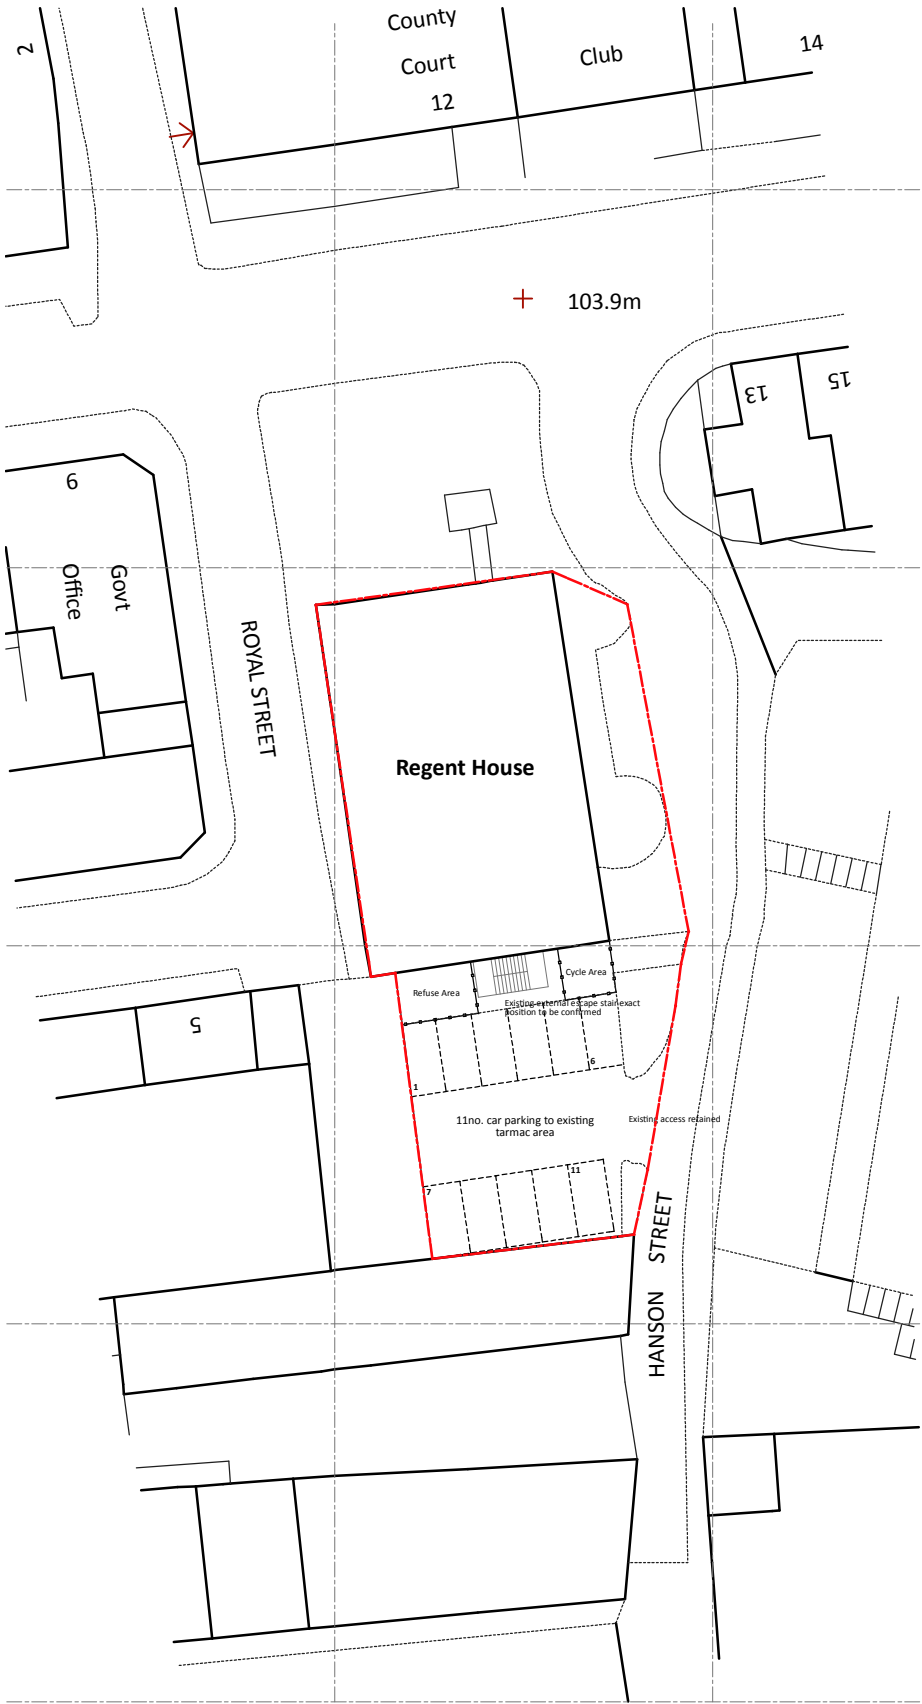

COPYRIGHT RESERVED

C

THIS DRAWING IS COPYRIGHT AND THE INTERLECTUAL PROPERTY OF LOROC ARCHITECTS.

THIS DRAWING MAY NOT BE REPRODUCED IN WHOLE OR IN PART WITHOUT WRITTEN AUTHORITY.

DO NOT SCALE

NO DIMENSIONS TO BE SCALED FROM THIS DRAWING.

ALL DIMENSIONSTO BE CHECKED ON SITE PRIOR TO COMMENCEMENT OF WORKS AND ANY DISCREPENCIES REPORTED TO THE ARCHITECT / ENGINEER / CONTRACTOR

ALL INFORMATION ON THIS DRAWING IS SUBJECT TO A FULL AND COMPREHENSIVE TOPOGRAPHICAL SURVEY AND CONFIRMATION OF RELEVENT TITLE.

ADDITIONAL NOTES

ALL WORK TO BE CARRIED OUT IN ACCORDANCE WITH THE BUILDING REGULATIONS AND THE REQUIREMENTS OF THE LOCAL AUTHORITY

NORTH

REV	DESCRIPTION	DRWN	CHKD	DATE

LOROC

A R C H I T E C T S

CLIENT

PROSPECT ESTATES LIMITED

PROJECT

REGENT HOUSE
REGENT STREET
BARNLEY

TITLE

GENERAL ARRANGEMENT
Planning
Site Location Plan

SCALE	1:500 @ A3	DATE	May 2015
-------	------------	------	----------

DRAWING NO.	1433-100(P)	REVISION	-
-------------	-------------	----------	---

DRAWN BY	IR	CHECKED BY	
----------	----	------------	--

PURPOSE OF ISSUE

PLANNING ☐ BUILDING REGS ☐ TENDER ☐

APPROVAL ☐ COMMENT ☒ CONSTRUCTION ☐

LOROC ARCHITECTS

WHITEHALL WATERFRONT

2 RIVERSIDE WAY LEEDS LS1 4EH

T: 0113 233 7755 F: 0113 243 4806 W: www.loroc.co.uk