



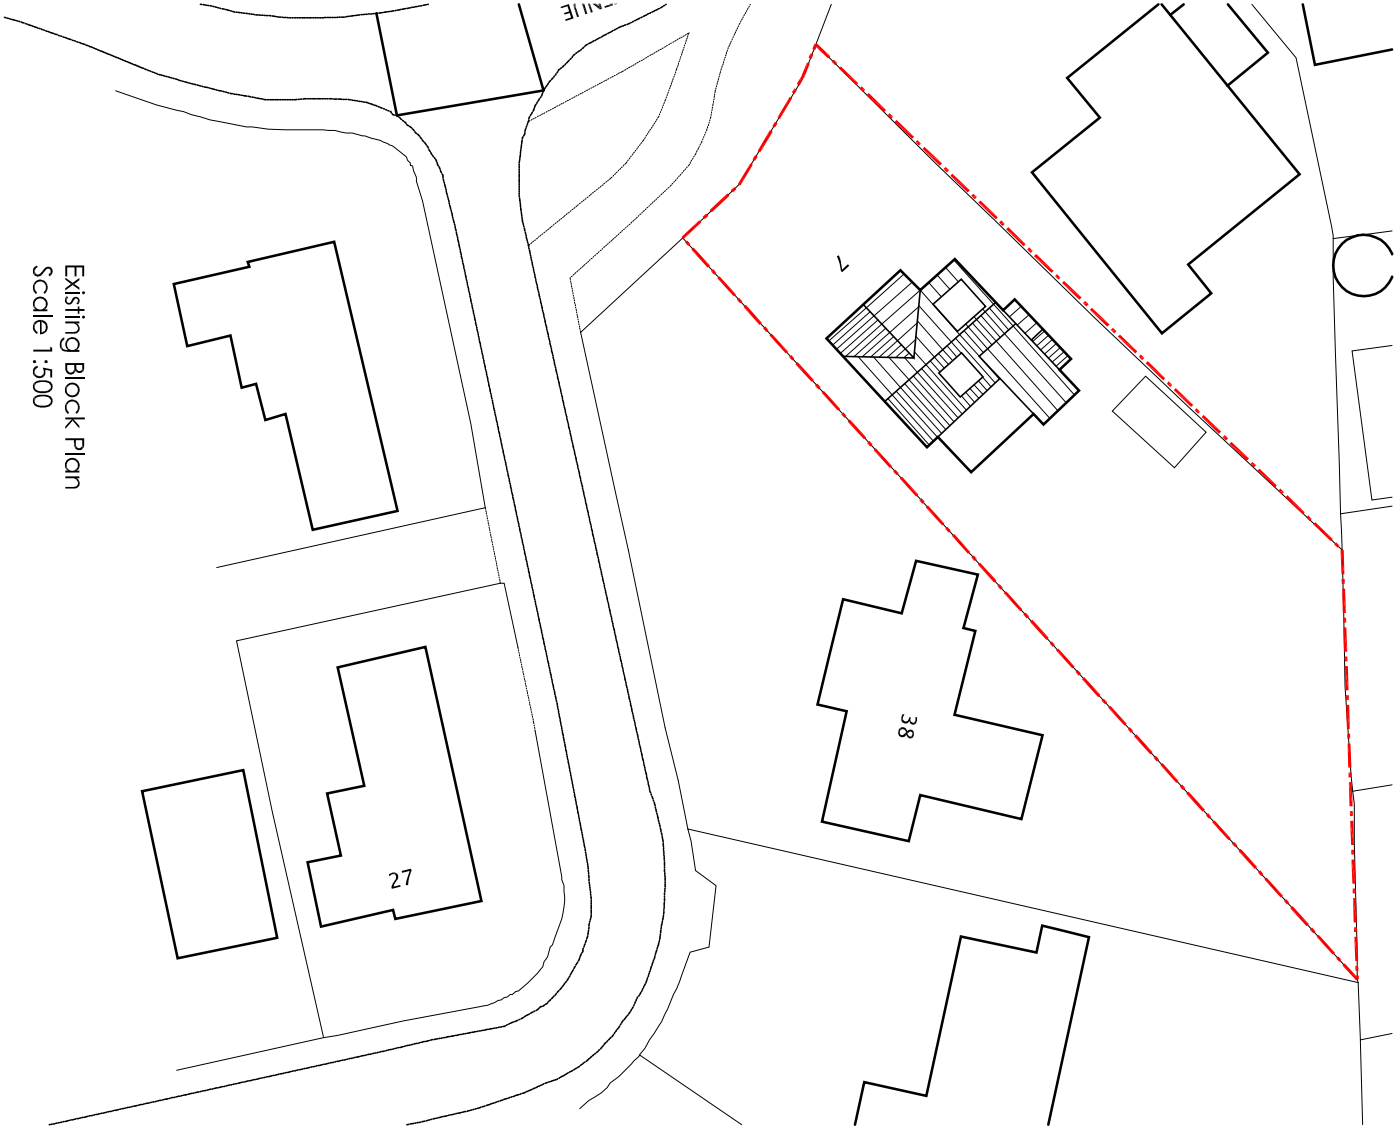

Existing Block Plan
Scale 1:500

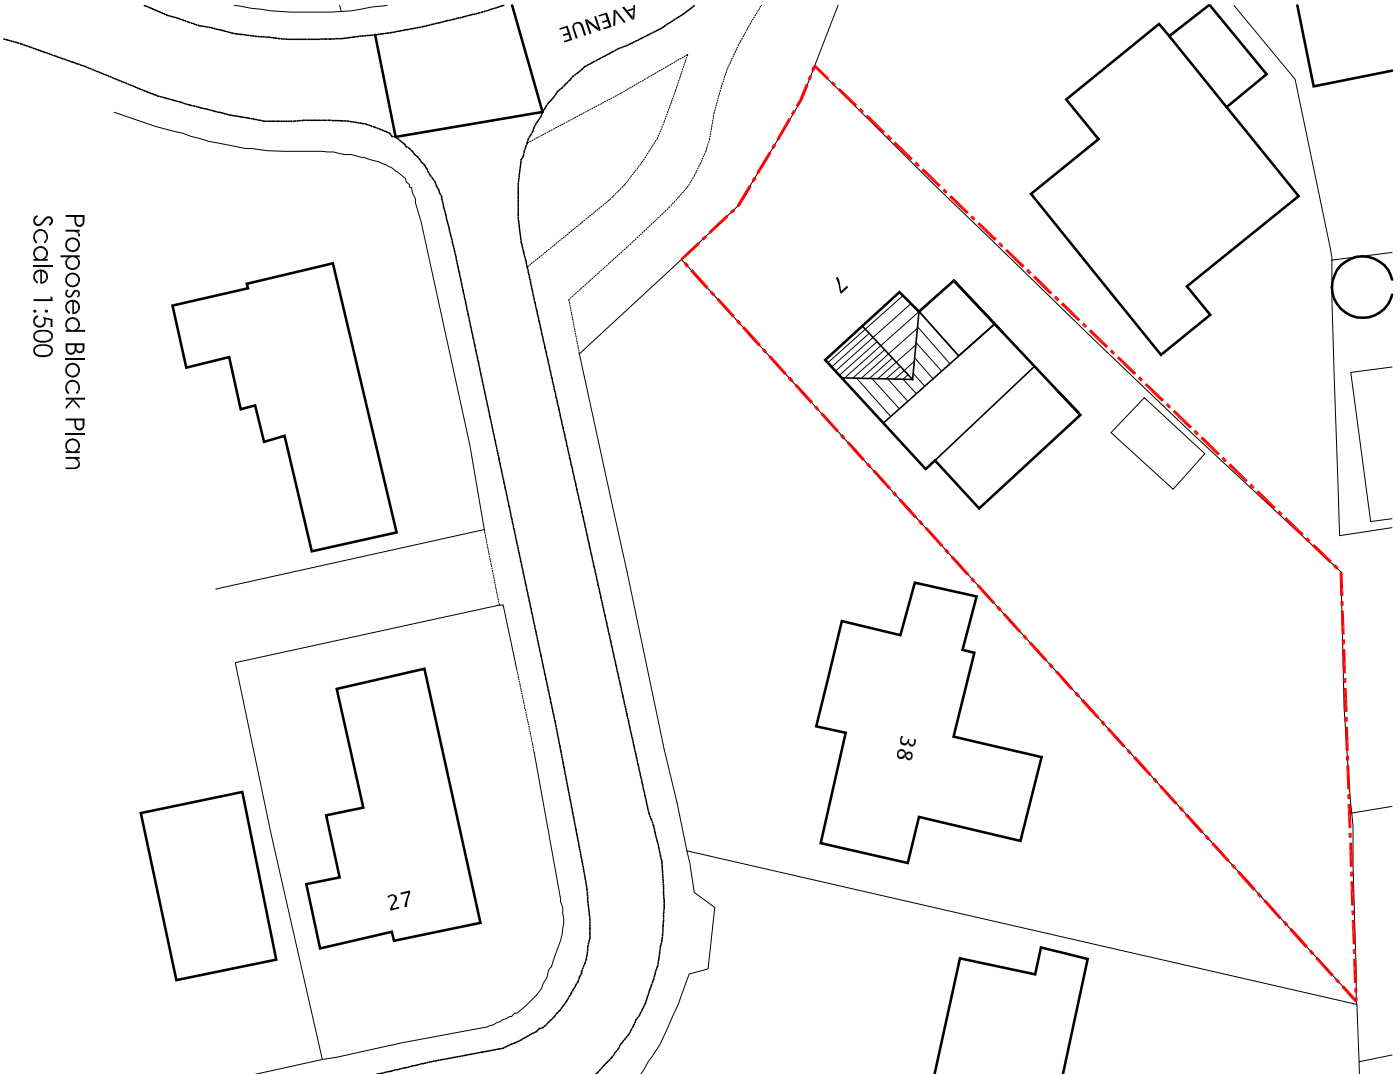

Proposed Block Plan
Scale 1:500



Site Location Plan
Scale 1:1250

Client: Mr Burke		Date:	Jan 20	Scale @ A3:		1:500 1:1250	Rev.	Description		Date
Proposed Side and Rear Extension										
Drawing Title: Existing / Proposed Block & Location Plan		Drawing reference:		P/19/009/						
7 Limes Avenue, Gawber, Barnsley		Drawing Number:		50		Rev.				