


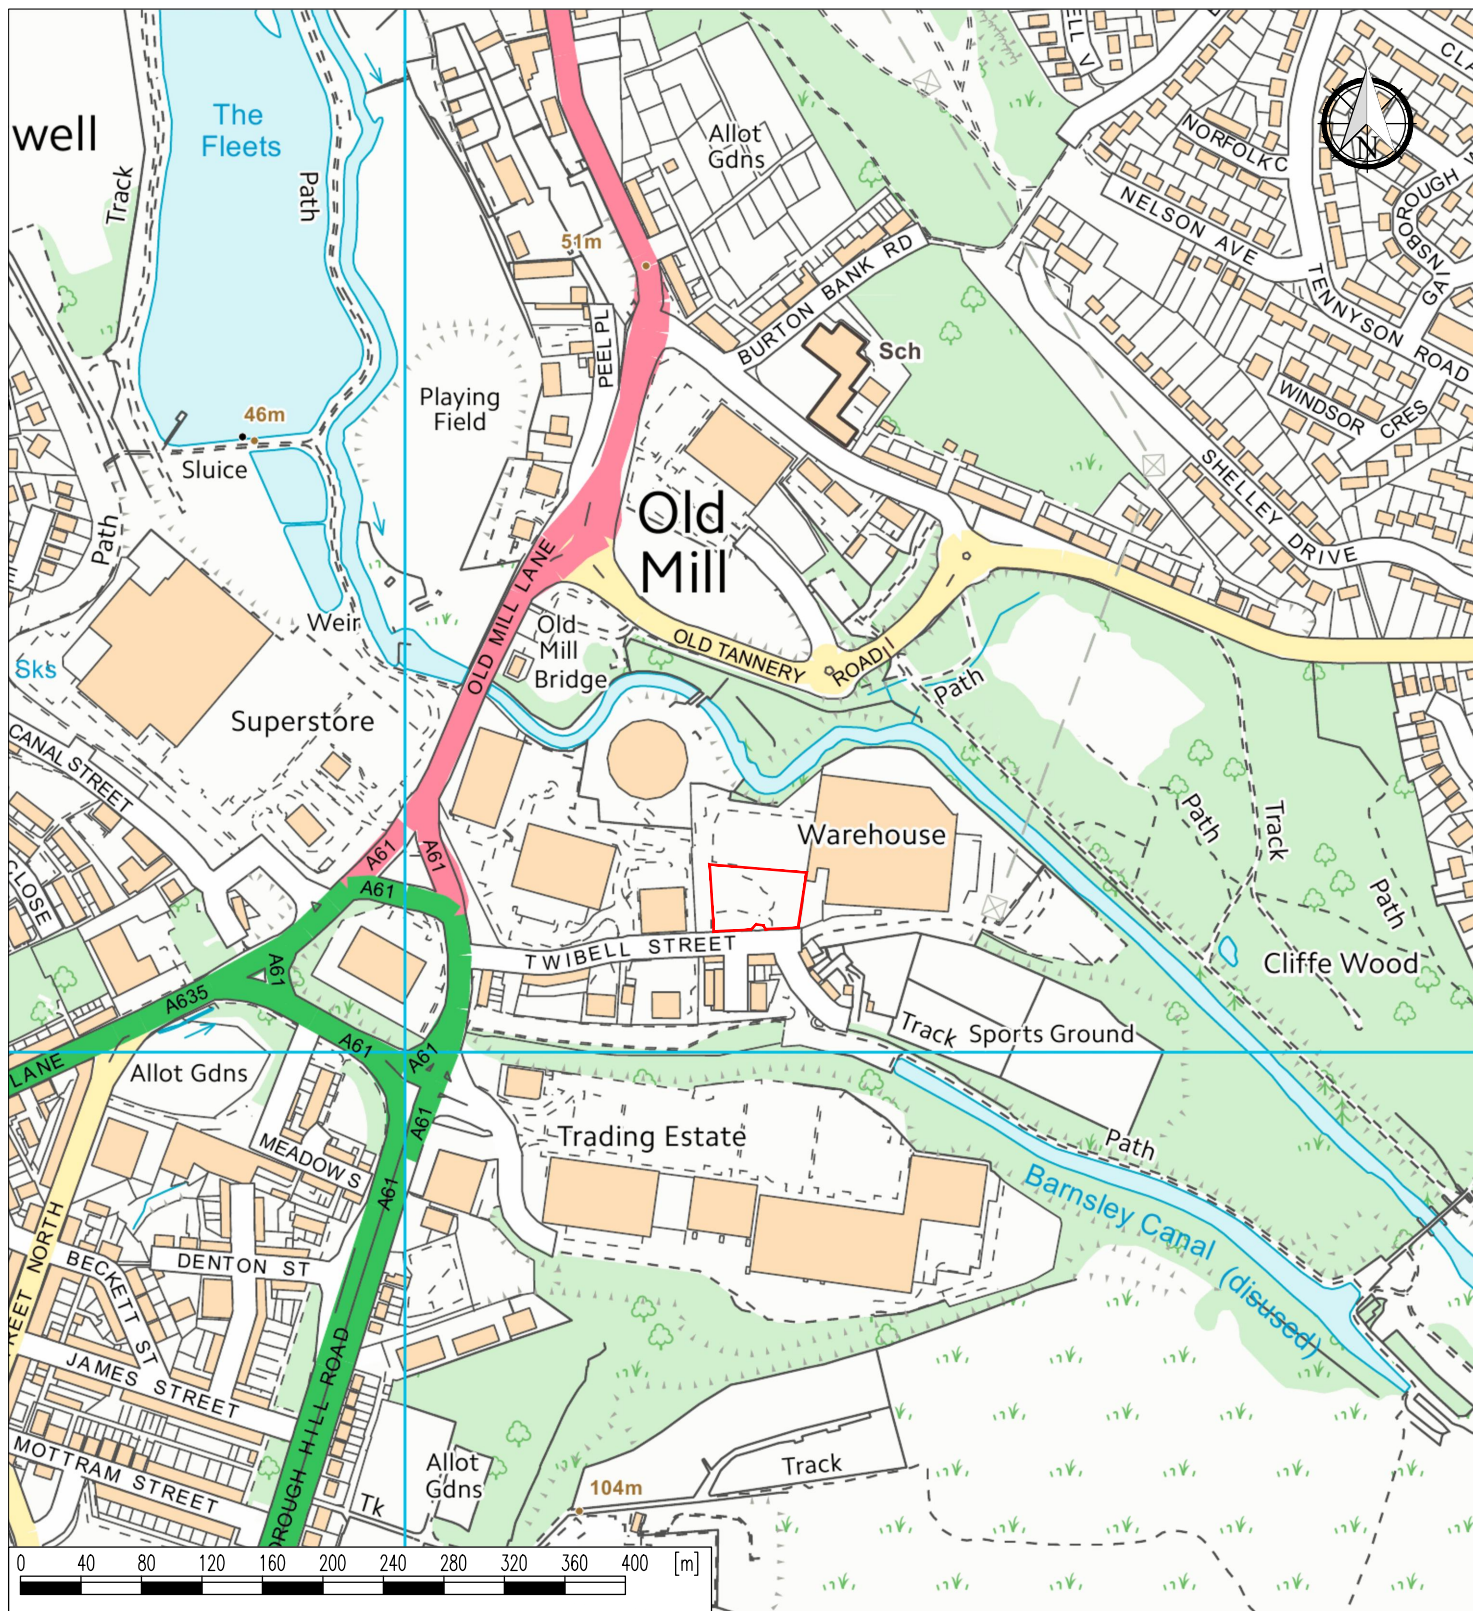

Twibell Street (Battery), Barnsley, S71 1JE	Key: Development Area (0.24Ha):	Scale: 1:5000 at A4	ukpowerreserve SUPPORTING A RENEWABLE FUTURE 6th Floor, Radcliffe House, Blenheim Court, Solihull, West Midlands, B91 2AA
Description: Location Plan		Drawing: [17284.101](Twibell Street Battery) Location Plan (Rev.1)	Drawn By: PH
		Date: 29/06/2017 Revision 1	Reviewed By: Plan not to be used for construction