




TYPE B

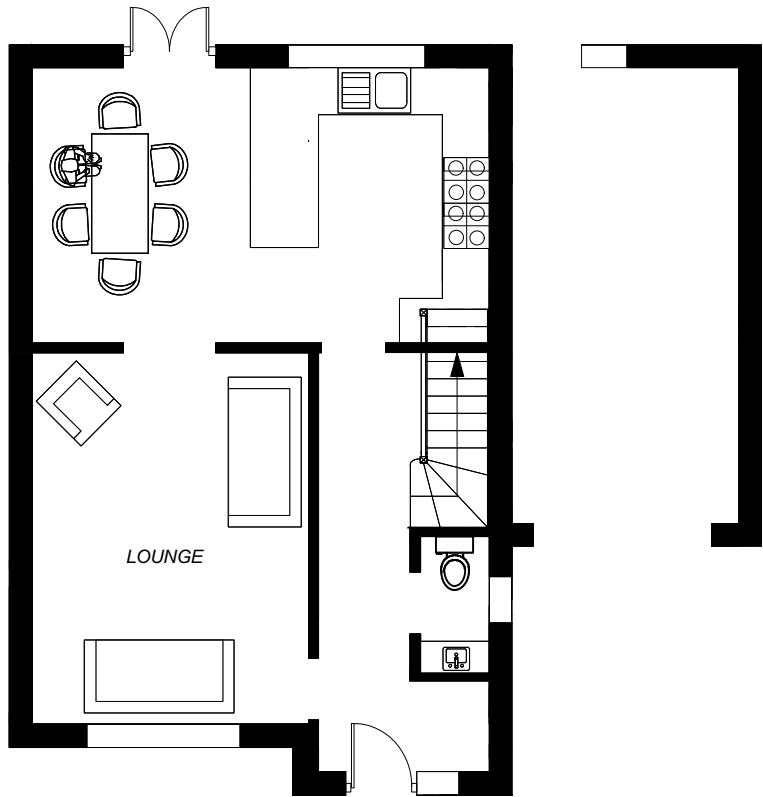


Ground

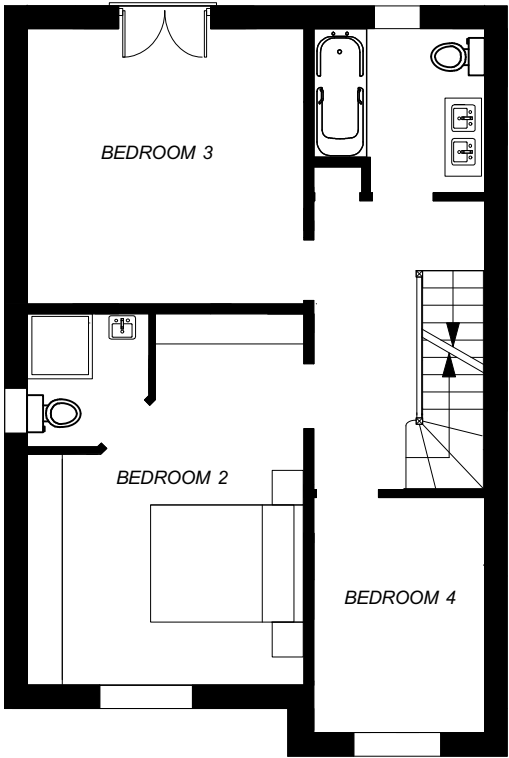

First

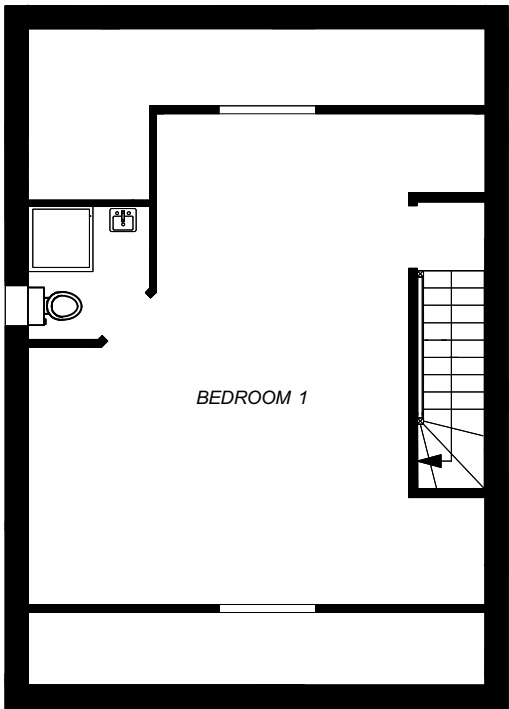

Second

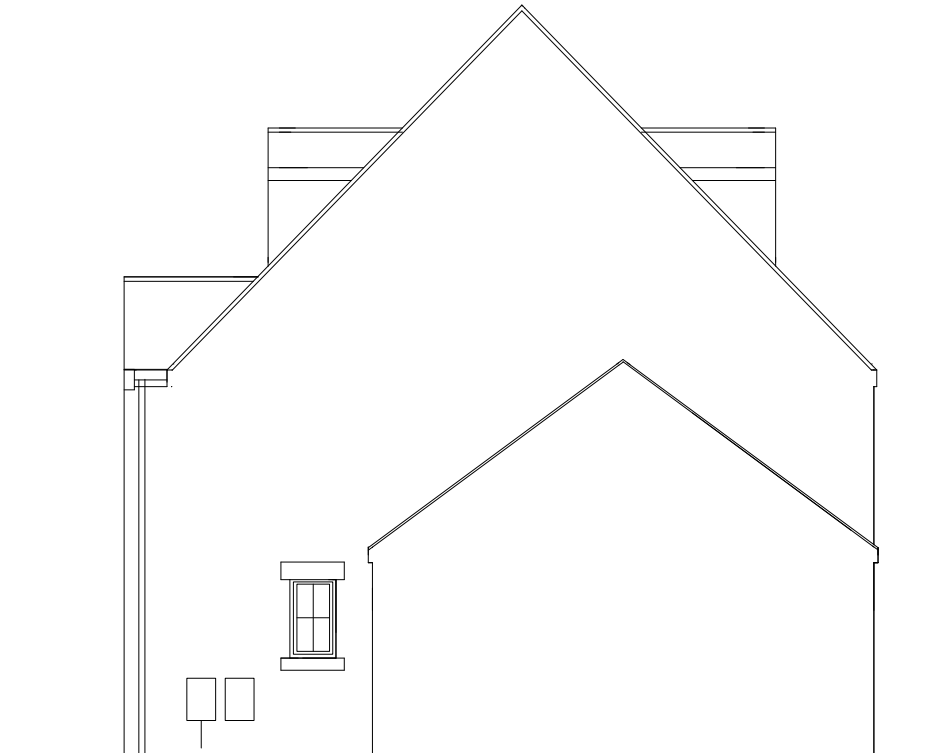


Side



Front



Rear

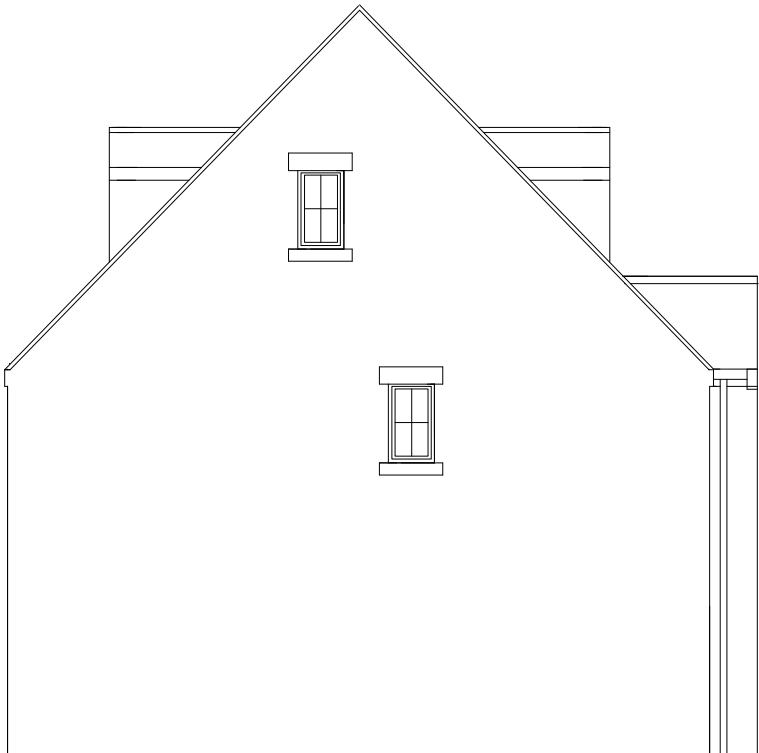

Side

ANDREW BAILEY:ARCHITECT
Riba Conservation Register Architect

drawing title:

project: LAND ADJACENT TO 71
TINGLE BRIDGE LANE

workstage: PLANNING

for IAN SHAW

scale 1:100 at A3

drawing no
2018-00139- P04

Glendower House
85 Lundhill Road
Wombwell
Barnsley
S730RL
T. 01226 752590/07879 442670
E. ANDREW.BAILEY@AKBARCHITECTS.COM
W WWW.AKBARCHITECTS.COM