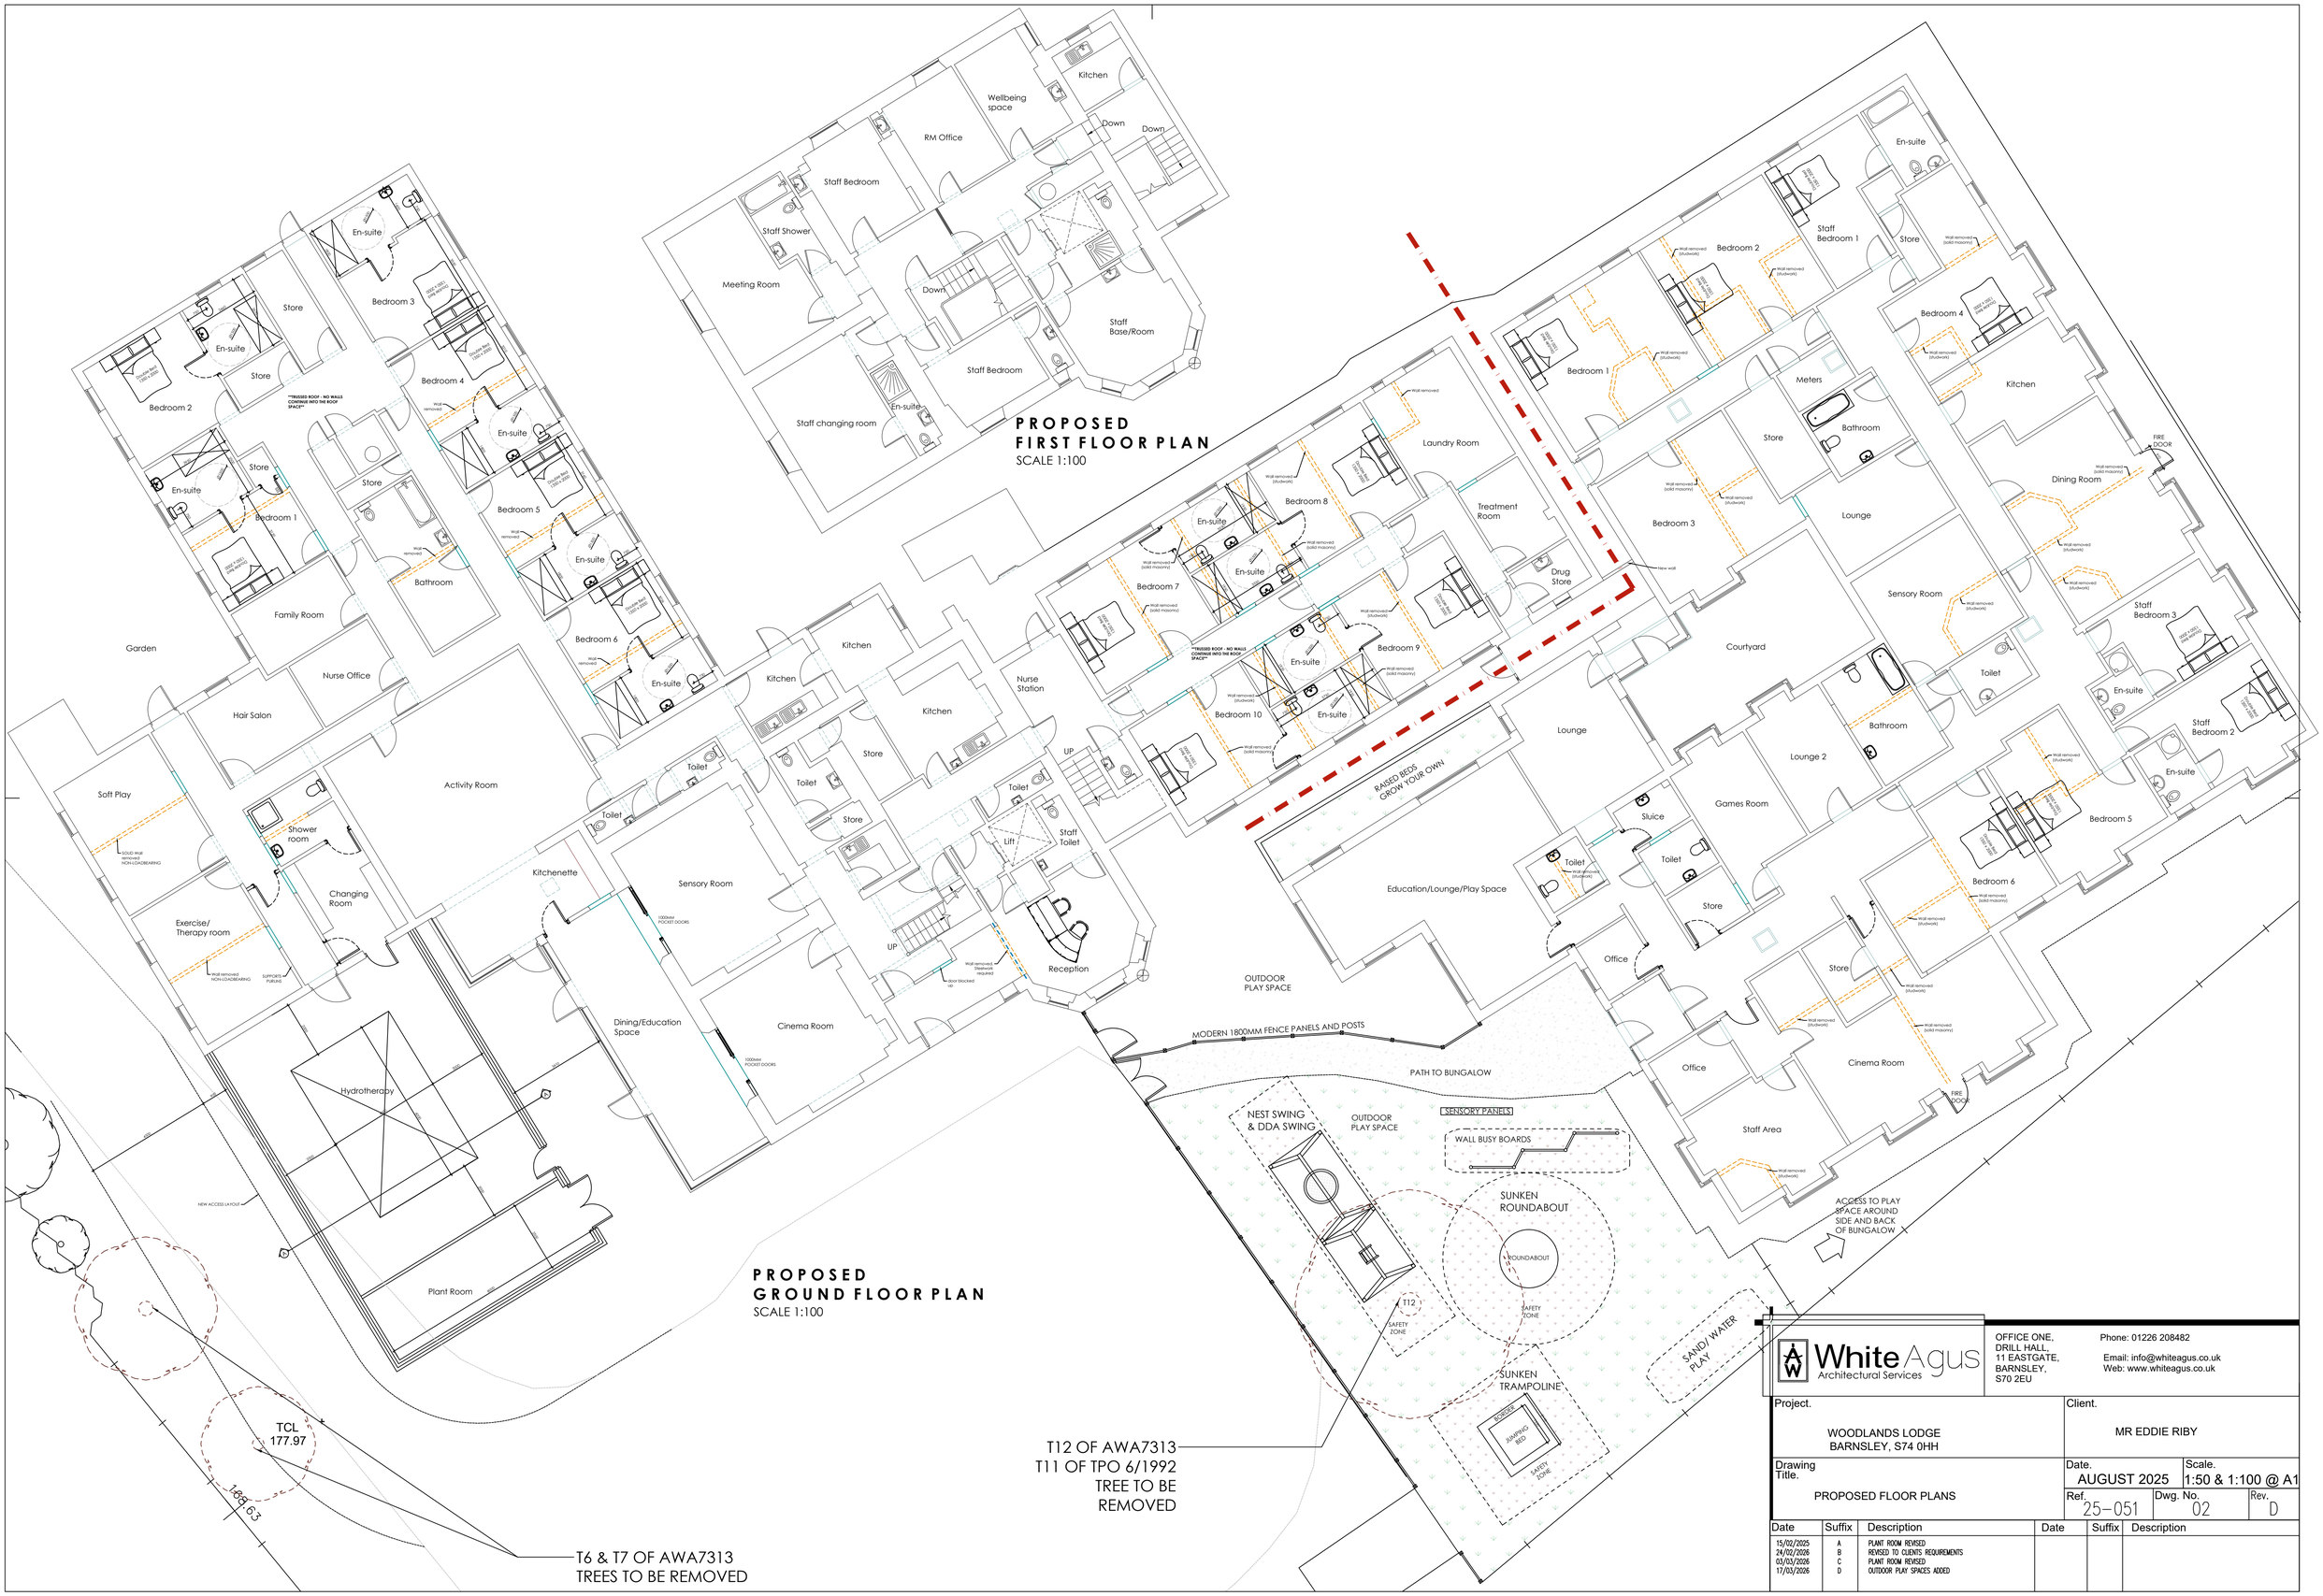

White Agus Architectural Services

OFFICE ONE,
DRILL HALL,
11 EASTGATE,
BARNSLEY,
S70 2EU

Phone: 01226 208482
Email: info@whiteagus.co.uk
Web: www.whiteagus.co.uk

Project.	Client.
WOODLANDS LODGE BARNSLEY, S74 0HH	MR EDDIE RIBY

Drawing Title.	Date.	Scale.
PROPOSED FLOOR PLANS	AUGUST 2025	1:50 & 1:100 @ A1

Ref.	Dwg. No.	Rev.
25-051	02	D

Date	Suffix	Description	Date	Suffix	Description
15/02/2025	A	PLANT ROOM REVISED			
24/02/2026	B	REVISED TO CLIENTS REQUIREMENTS			
03/03/2026	C	PLANT ROOM REVISED			
17/03/2026	D	OUTDOOR PLAY SPACES ADDED			