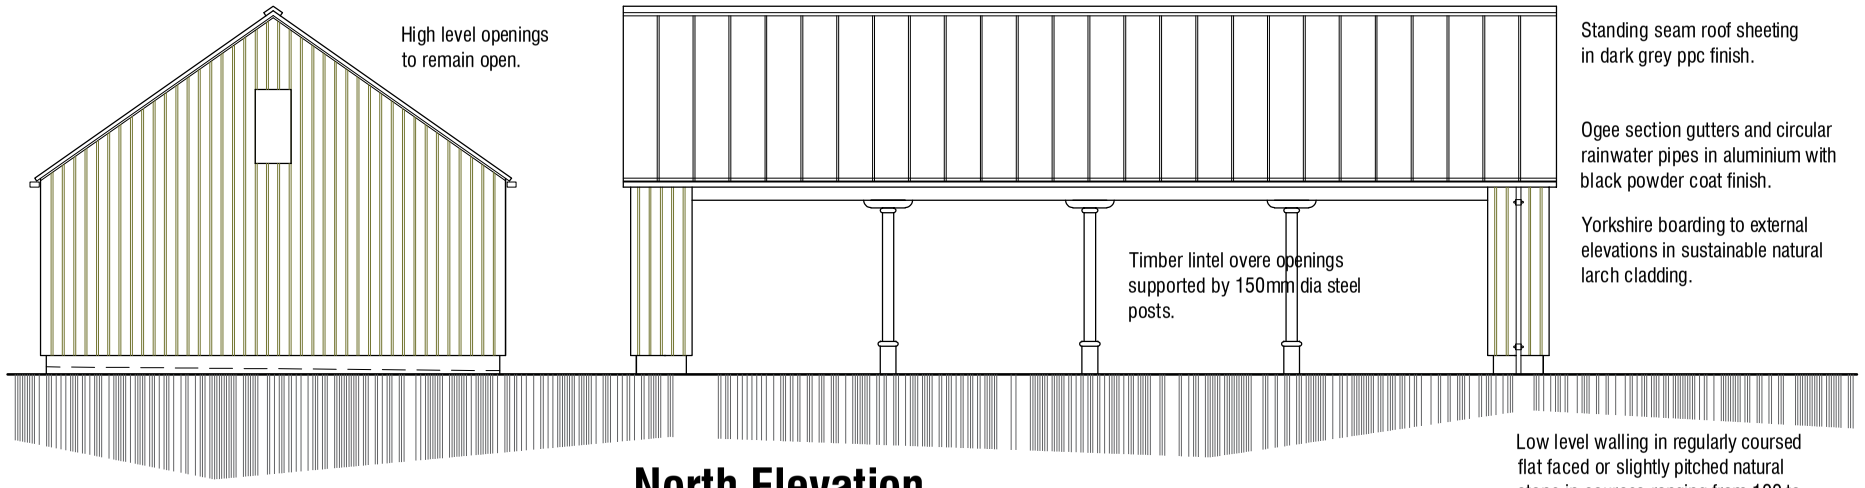

East Elevation

North Elevation

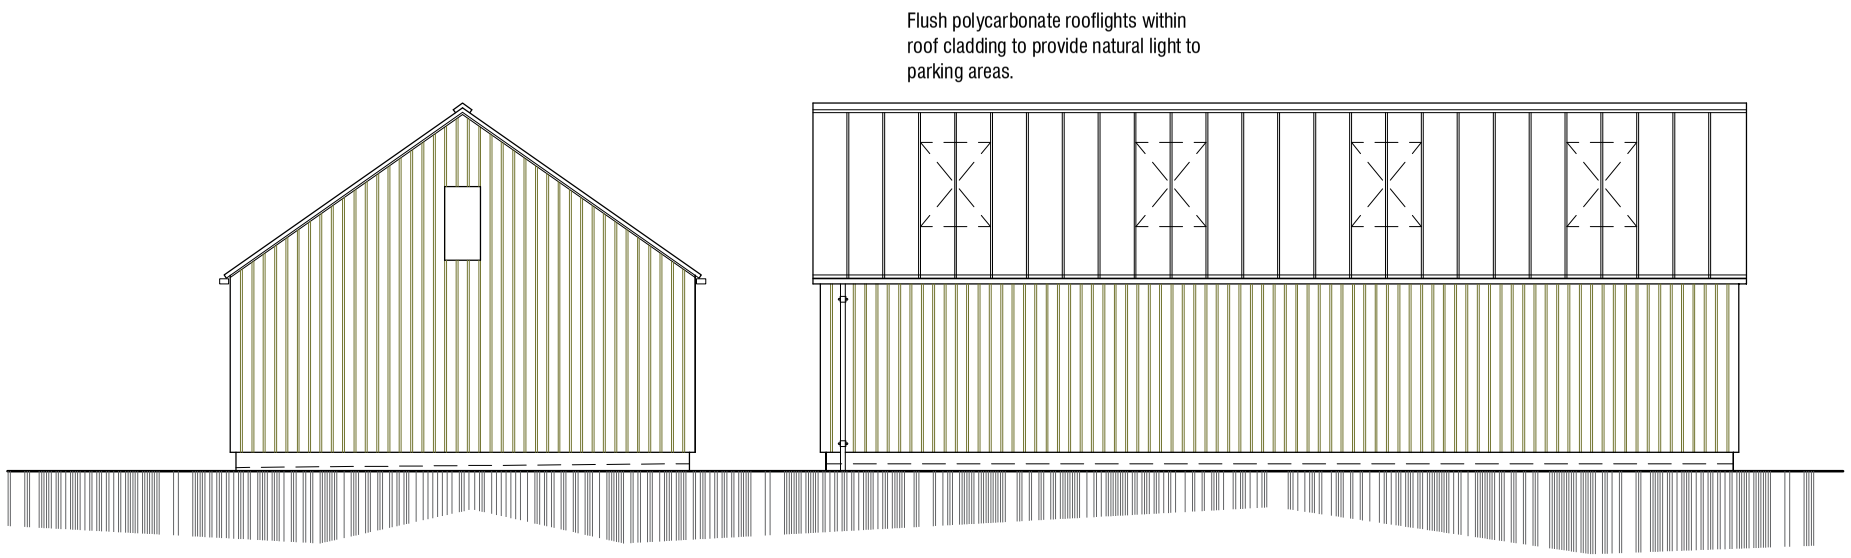

West Elevation

South Elevation

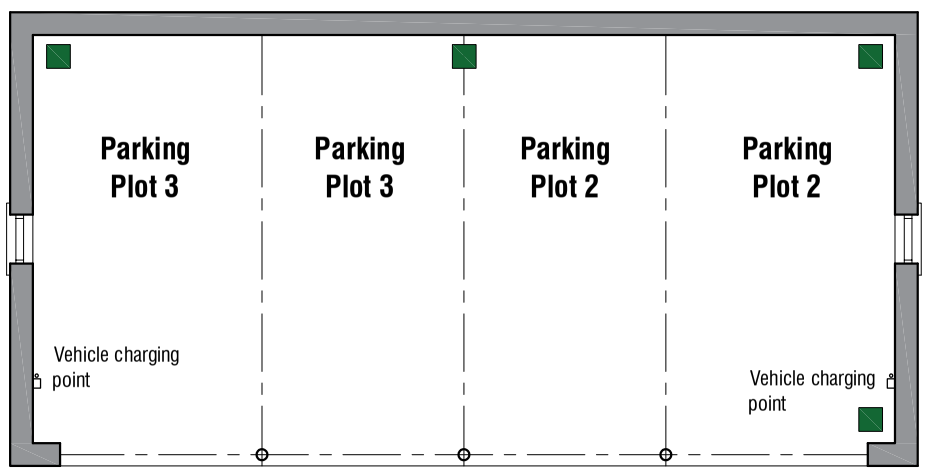

Include 4No Schwegler No.10B swallow nest bowls located at high level on internal walls to covered parking building.

Plan

A 27.10.2020 - Update plans.

Residential Development
Land adj Millstones
Oxspring
Sheffield

PROPOSALS

COVERED PARKING

mboothdesign
architectural design and building consultants
Fairfield House
Berneslai Close Barnsley
S70 2FL
T: 01226 286256
M: 07881898300
E: mark@mboothdesign.co.uk

Scale	1:100 @ A3	Drawn	MJB
Date	OCT 2020	Ref.	18.24
Dwg No.	**P5**	Rev.	**A**

0cm 2cm 4cm

Copyright mboothdesign. All dimensions in millimeters unless otherwise stated.
Dimensions for setting out in existing buildings are to be checked and verified on site.