



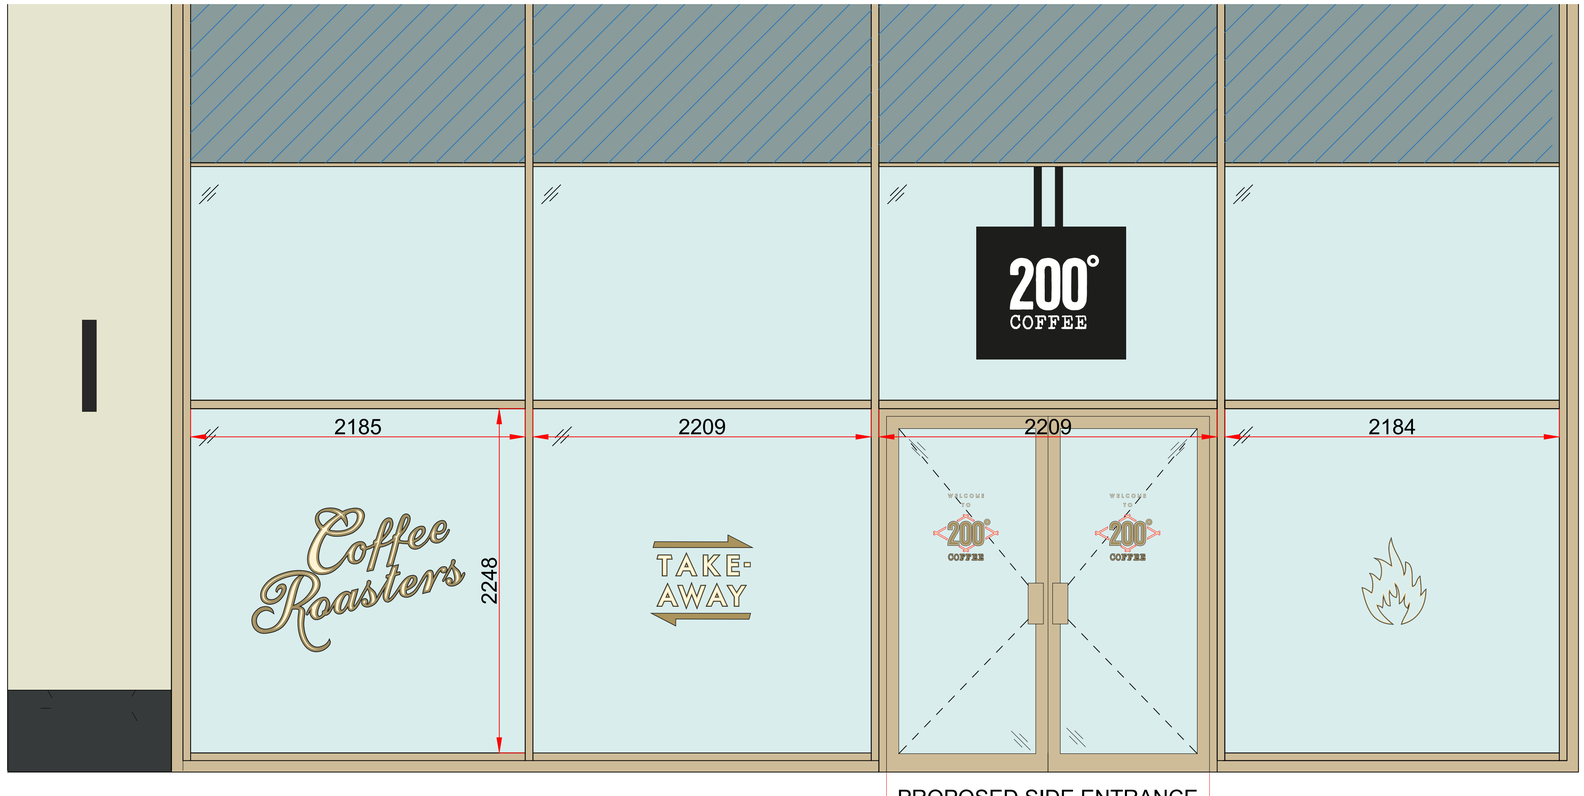

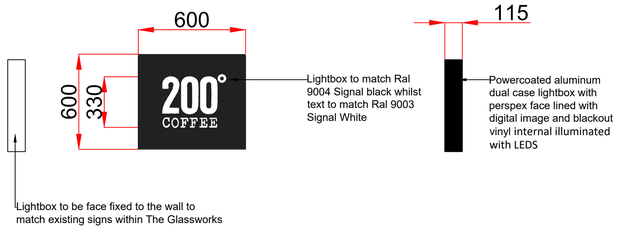

CURRENT REVISION	1a 03 JAN 22
1#	15.12 Initial Design
BARNSLEY	16 DEC 21
UNIT 20 GLASSWORKS BARNSLEY S70 1SF	
DRG # 2.1	1:20 @ A1
ELEVATION	

200° COFFEE

THE CONTENTS OF THIS DOCUMENT ARE THE PROPERTY OF 200 DEGREES ROASTERS LTD AND MUST NOT BE COPIED OR DISTRIBUTED IN WHOLE OR PART WITHOUT FORMAL CONSENT.

THIS DRAWING MUST NOT BE SCALED, WORK TO DIMENSIONS ONLY.
THE CONTRACTOR MUST CHECK AND VERIFY ALL ON SITE DIMENSIONS PRIOR TO MANUFACTURE/INSTALLATION AND MUST REPORT ANY DISCREPANCIES TO 200 DEGREES.
ALL WORKS WITHIN THIS DOCUMENT TO BE INSTALLED/CARRIED OUT IN COMPLIANCE WITH THE LATEST BUILDING REGULATIONS AND BRITISH STANDARDS.
ANY CONSTRUCTION/MANUFACTURE DRAWINGS IN THIS DOCUMENT ARE INDICATIVE ONLY. IT IS THE RESPONSIBILITY OF THE CONTRACTOR TO ENSURE THEY ARE FIT FOR PURPOSE, AND TO MAKE AMENDMENTS WHERE NECESSARY PRIOR TO INSTALLATION.