


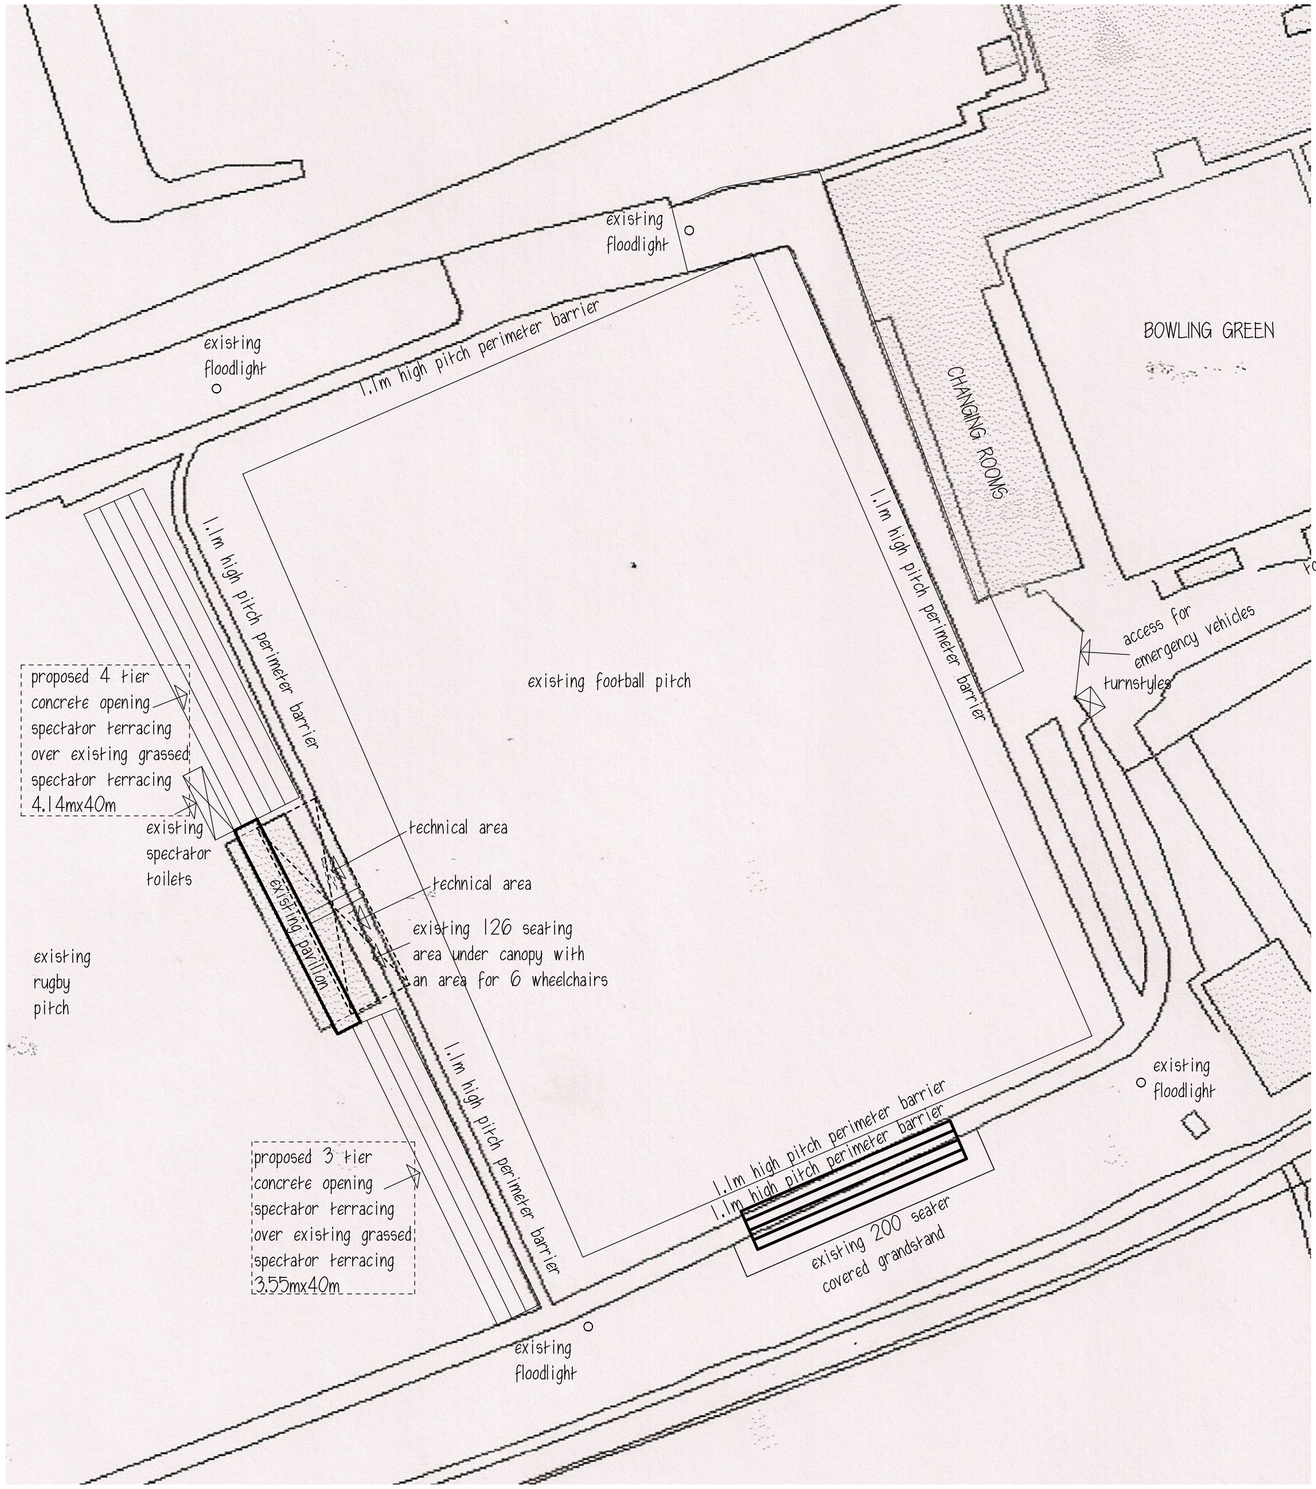


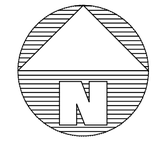

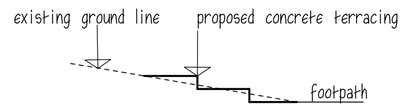

SECTION THRO SOUTHERN TERRACE 1:100

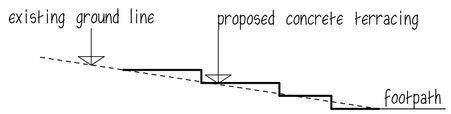

SECTION THRO NORTHERN TERRACE 1:100

AQUAFORCE FOOTBALL CLUB

PROPOSED UPGRADING GRASSED TERRACING TO CONCRETE TERRACING
EXISTING FOOTBALL PITCH
SHAW LANE, BARNSLEY

SITE PLAN

1:500@A2 FEB.16 Rev H

Peter Thompson
"Linwood"
Barnsley Road
Dodworth
Barnsley S75 3JR
M.C.I.A.T.
tel. 01226 201391
m. 07973251730
e-mail peter-thompson@hotmail.co.uk