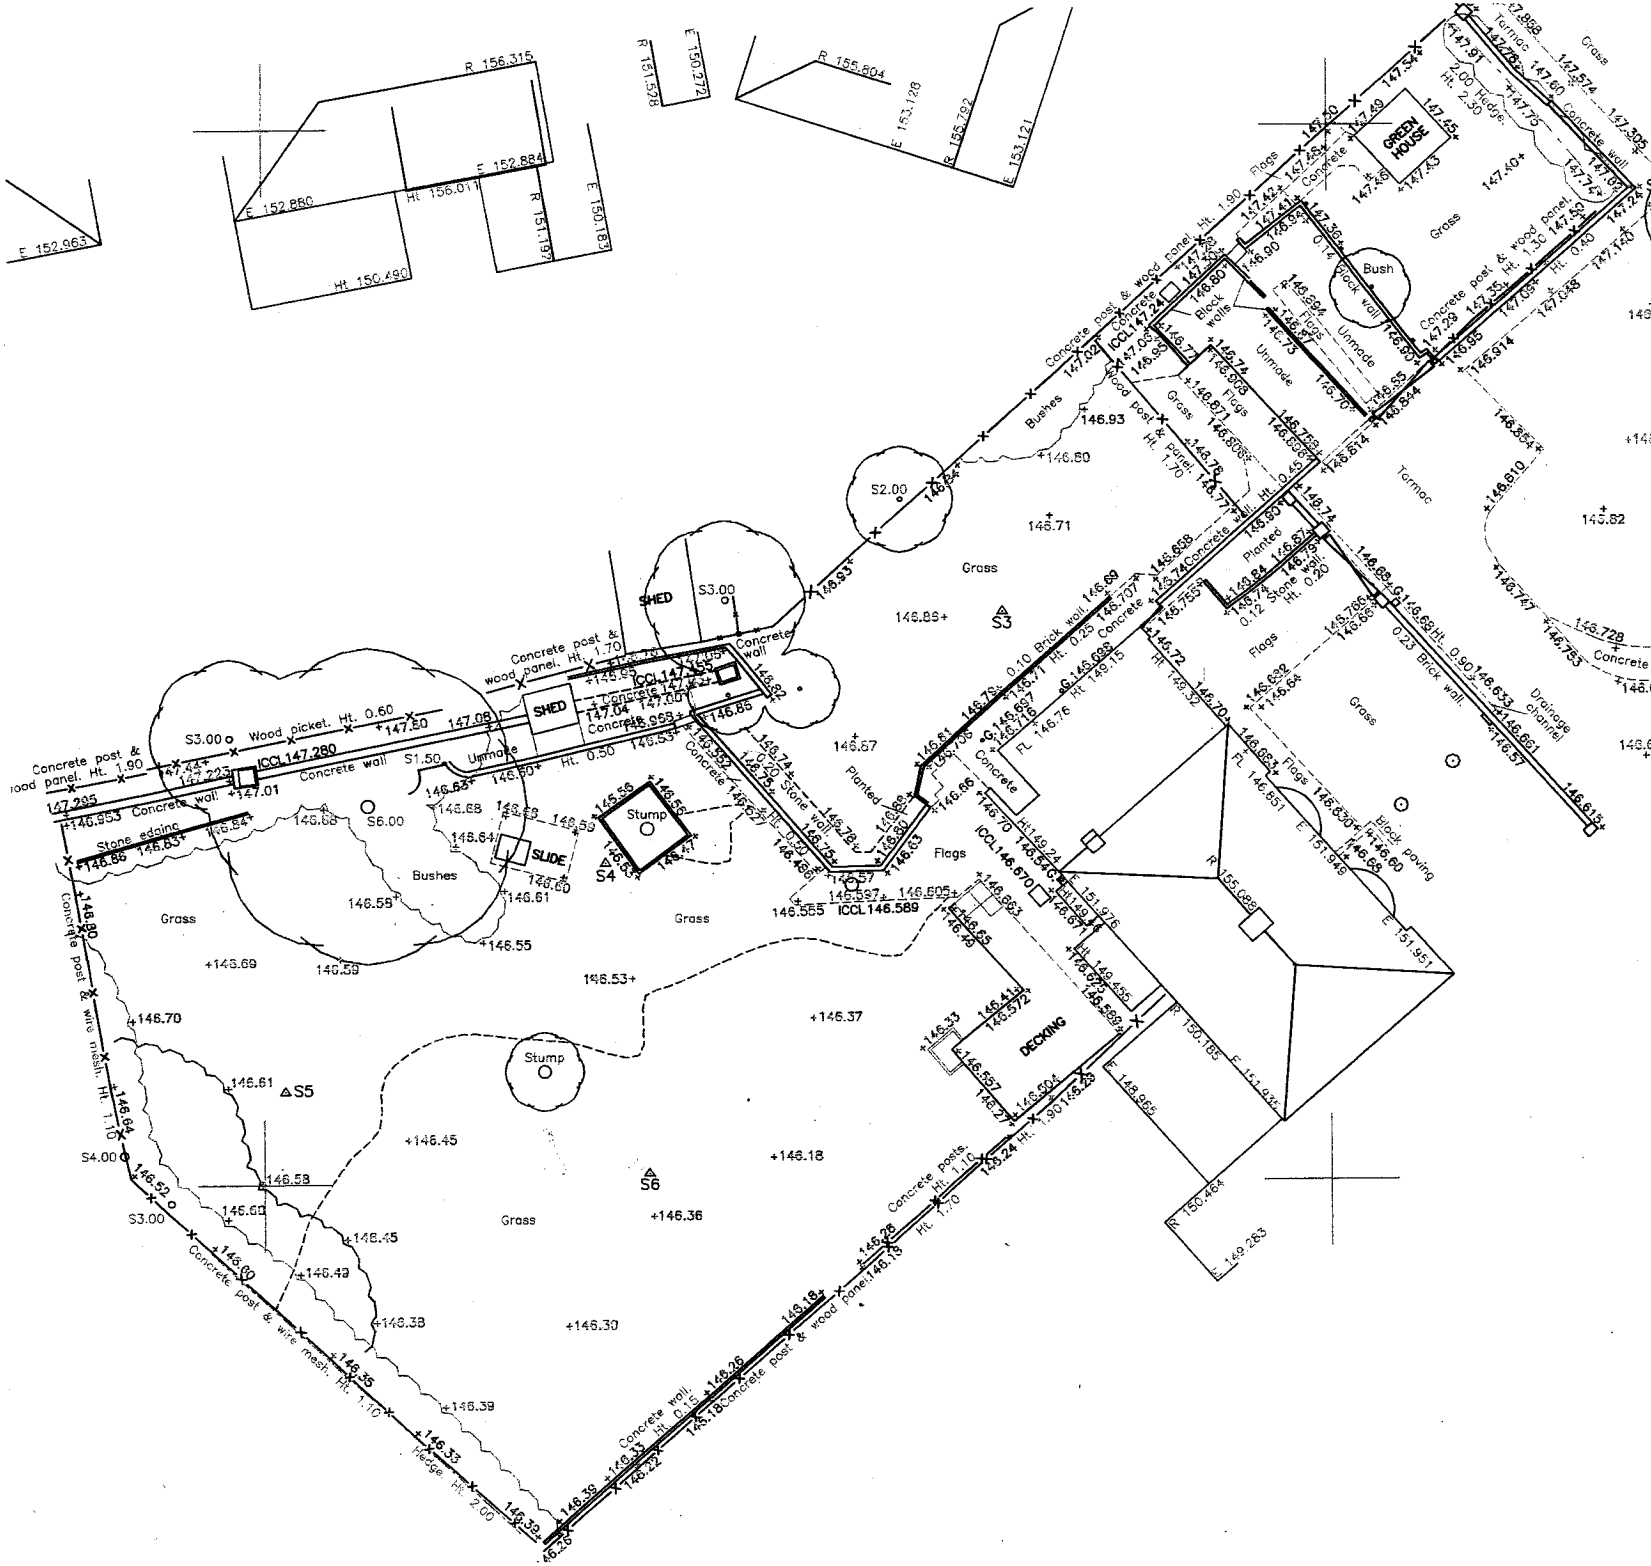

Haycock+Todd

Land Survey Consultants Architectural Surveyors

The Hollies, 43 Church Street, Royston, Barnsley, S71 4QU. T:01226 709630
E:info@land-surveying.co.uk W:land-surveying.co.uk

984-01

Site Survey

'Yoadwath', 4 Sheffield Rd Hoyland Common BARNSLEY

Sheet 1 of 1

Surveyed by PF

Drawn by PF

Datum

GRID– Related to Ordnance Survey using One Point Localisation on Station S2. Orientation at OS Grid North.

LEVEL– Related to Ordnance Survey by connection to the OS Active Network by G.P.S

Date of Survey November 2022

Scale 1/200

Survey Job No. S10442

LEGEND

Manhole shown thus	MH
Inspection Cover	IC
Gully	G
Lamp Post	LP
Telegraph Post	TP
Electricity Poles	EP
Road Traffic Signs	RS
Traffic Lights	TL
Telecom Box	TB
British Telecom	BT
Post Office Telephones	PO
Fire Hydrant	FH
Safety Valve	SV
Stop tap Water	W
Stopcock Gas	Gas
Unknown Service	Ser
Rockery	
Spot Level	+123.562
Kerb Line	
Fence Line	Wood post & rail
Hedge Line	
Contours 1m interval	105.0
Contours 0.5m interval	33.0
Tree Spread	S5.00
Girth	G1.30
Cover Level	CL 112.335
Invert Level	IL 111.733
Foul Drain	
Surface Water	
Survey Station	△S3