




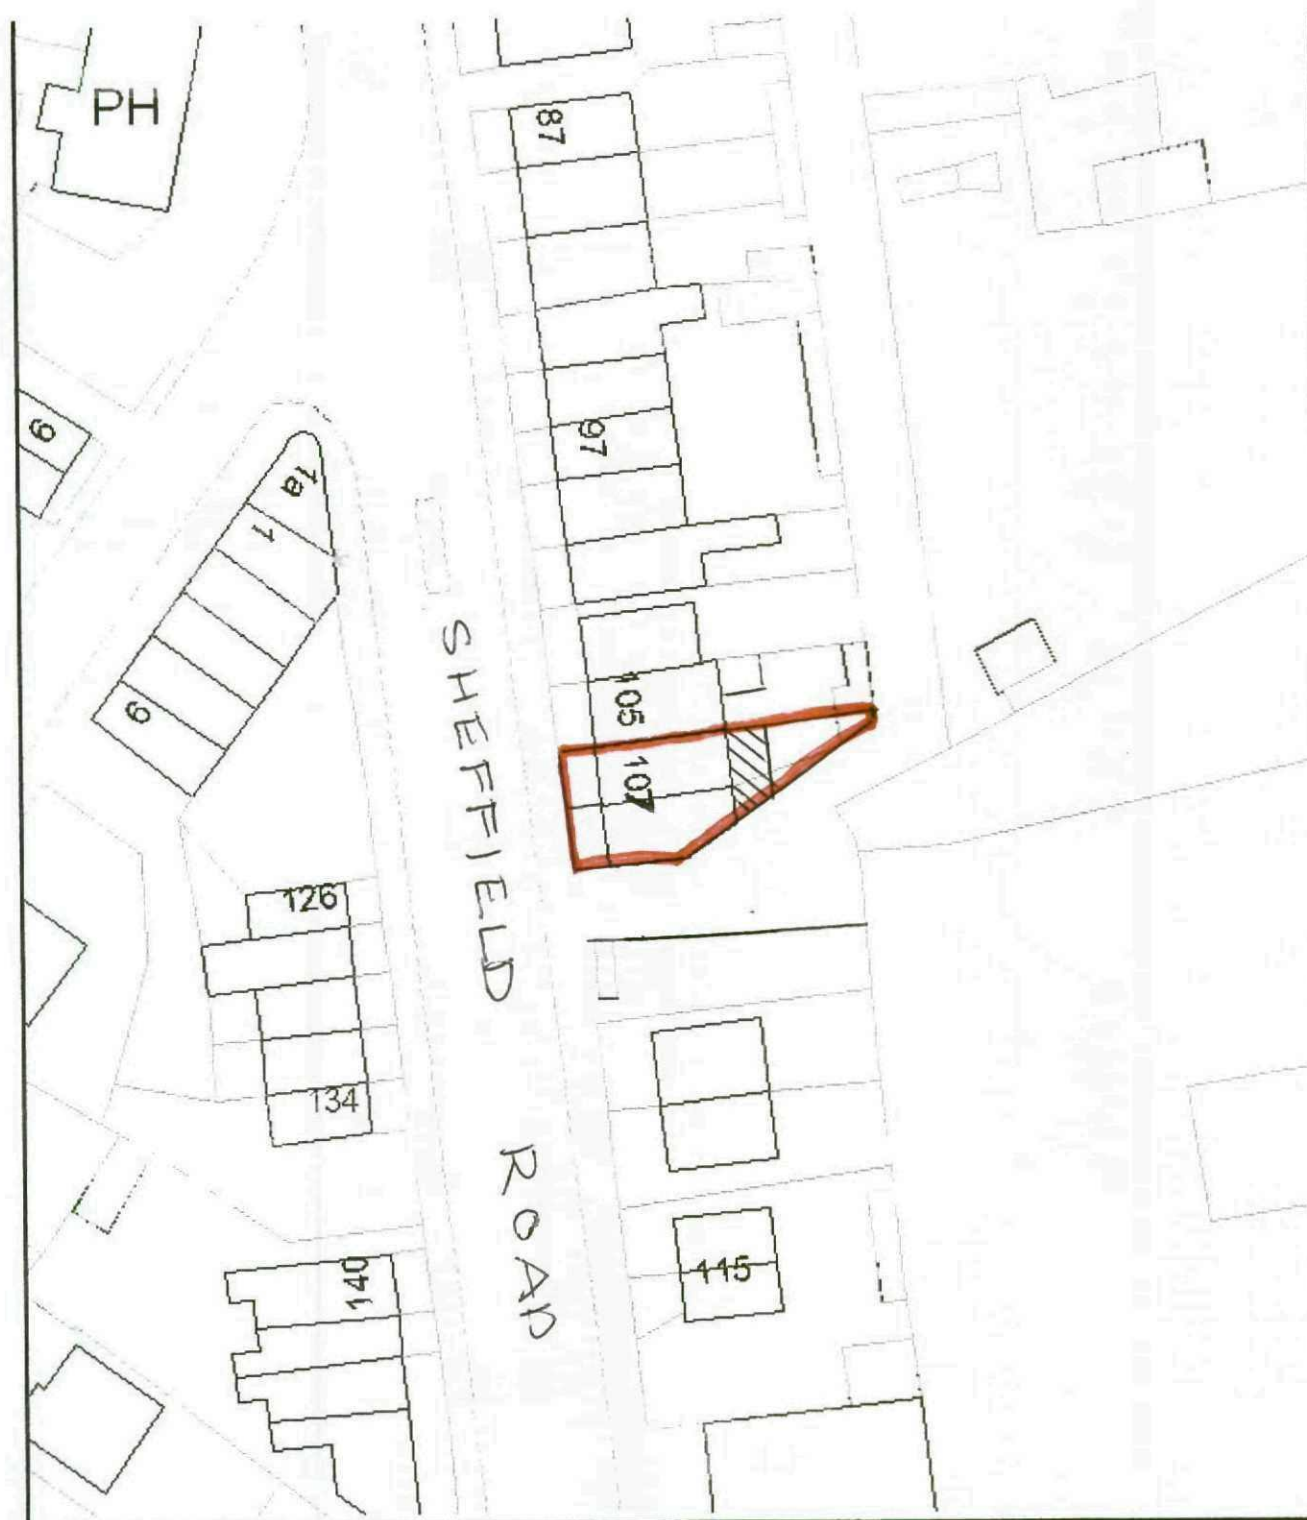


BLOCK PLAN 1:500
107 SHEFFIELD RD
BIRDWELL

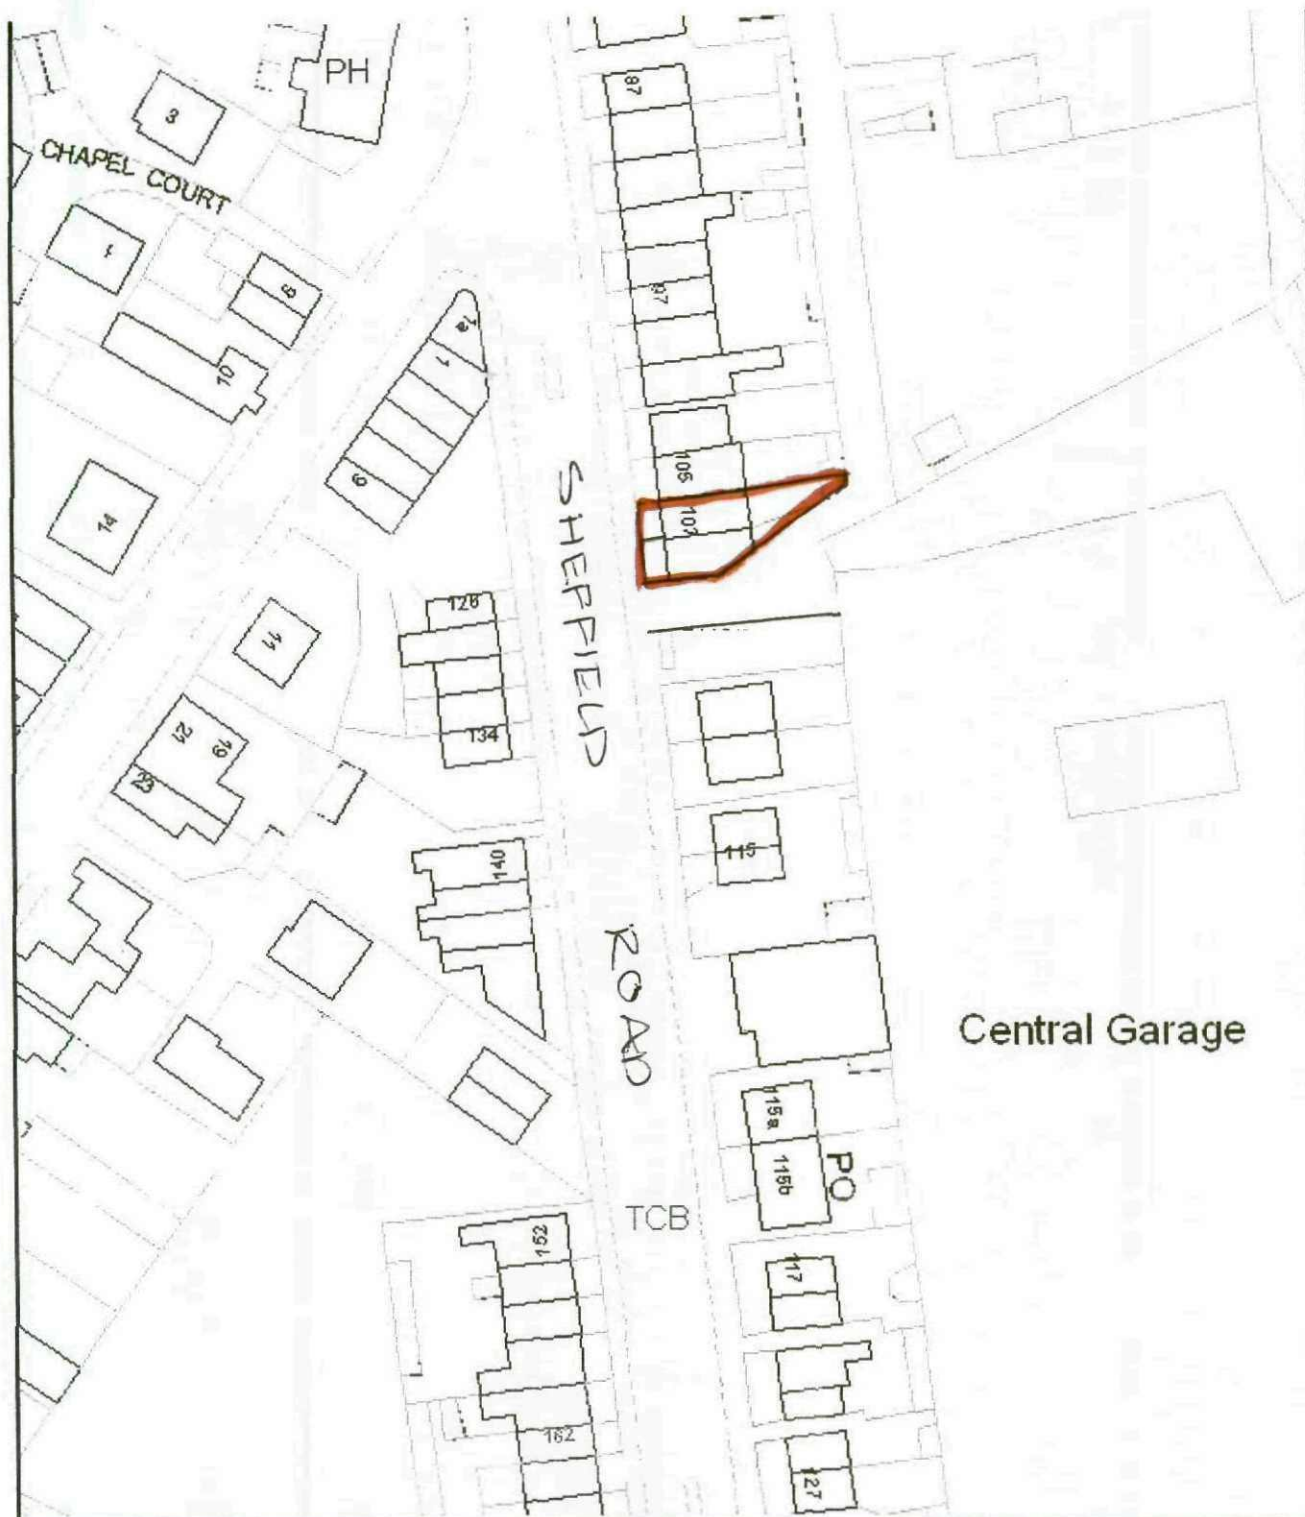


LOCATION PLAN 1:1250
107 SHEPFIELD RD
BIRDWELL

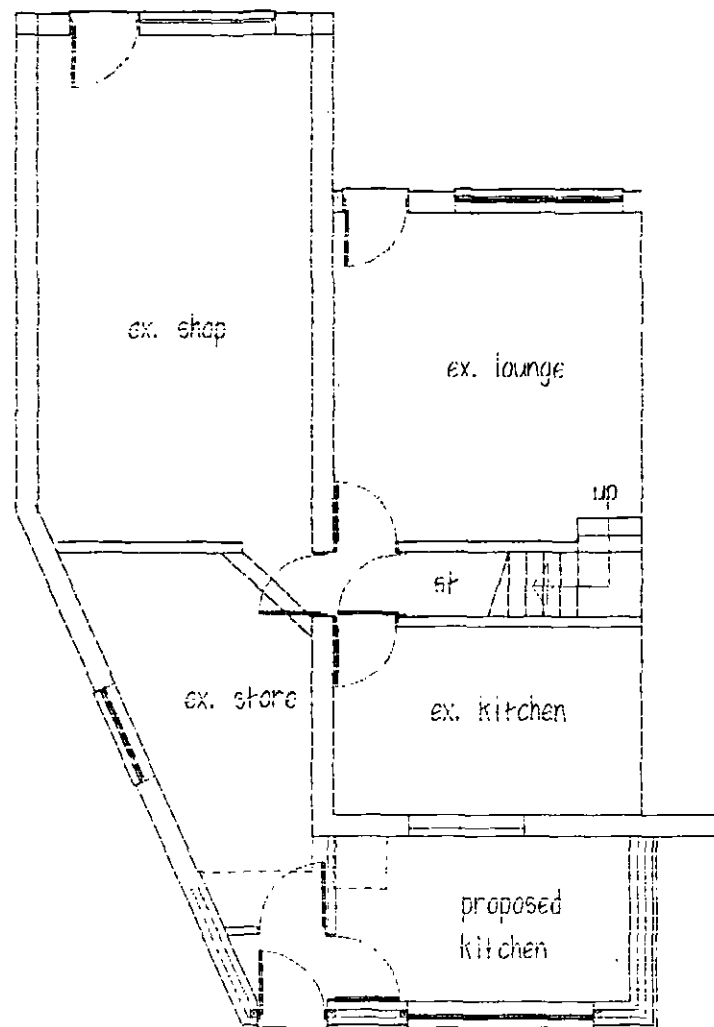

GROUND FLOOR

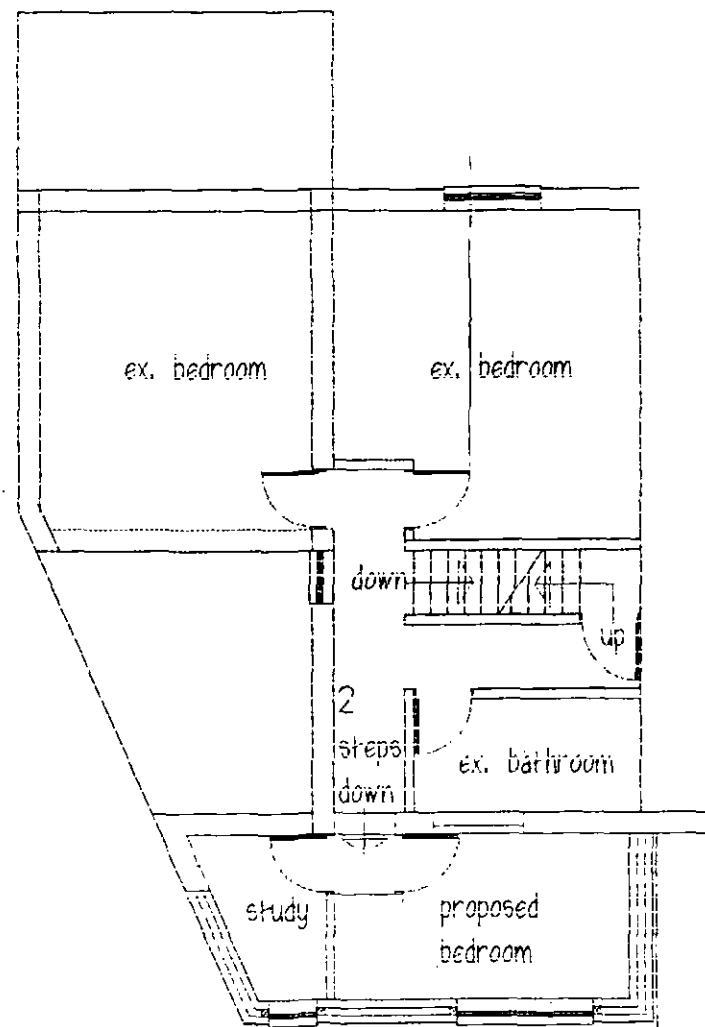

FIRST FLOOR

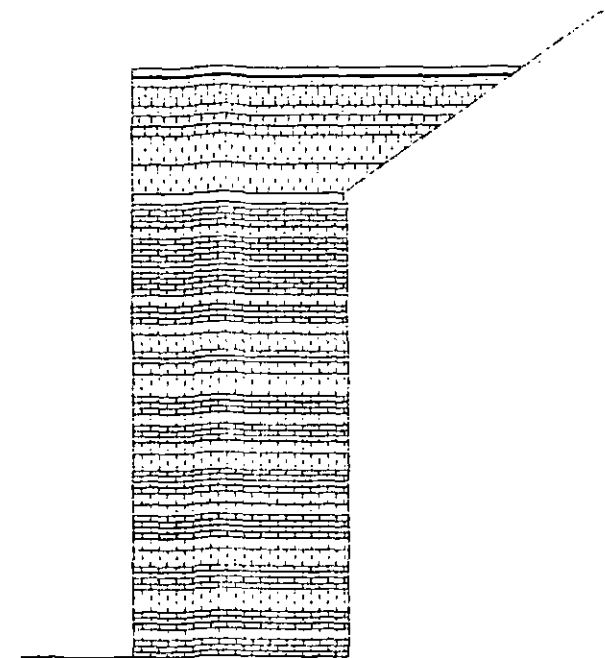

SIDE ELEVATION (boundary)

ROOF - art. blue slate o.e.a.
WALLS - red brick
WINDOWS & DOORS - brown PVCu

Mr. J. CHERRETT

PROPOSED REAR EXTENSION
107 SHEFFIELD RD
BIRDWELL

PLANS & ELEVATIONS

1:100 DEC. 11

Peter Thompson

"Linwood"
Barnsley Road
Dodworth


Barnsley S75 3JR
e-mail peter-thompson@hotmail.co.uk

Ref. 01226 201391


m. 07973251730




M.C.I.A.T.

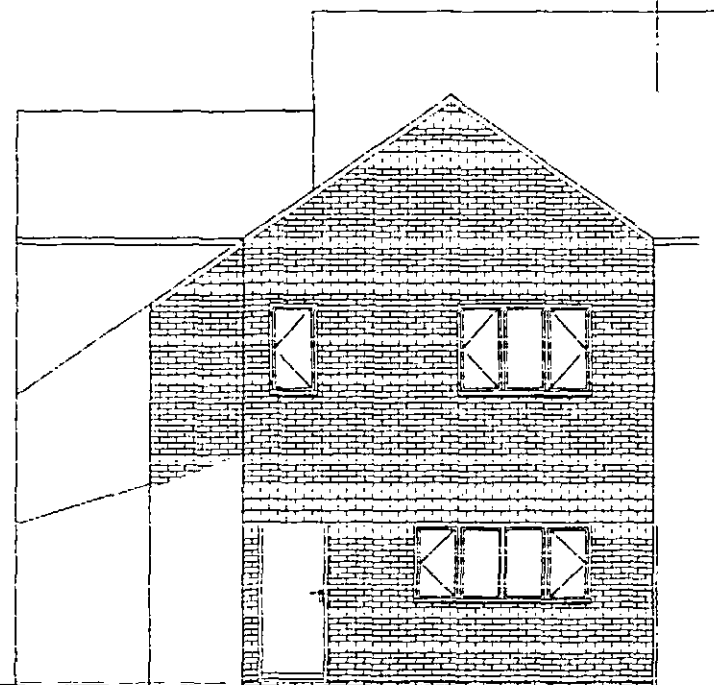


REAR ELEVATION

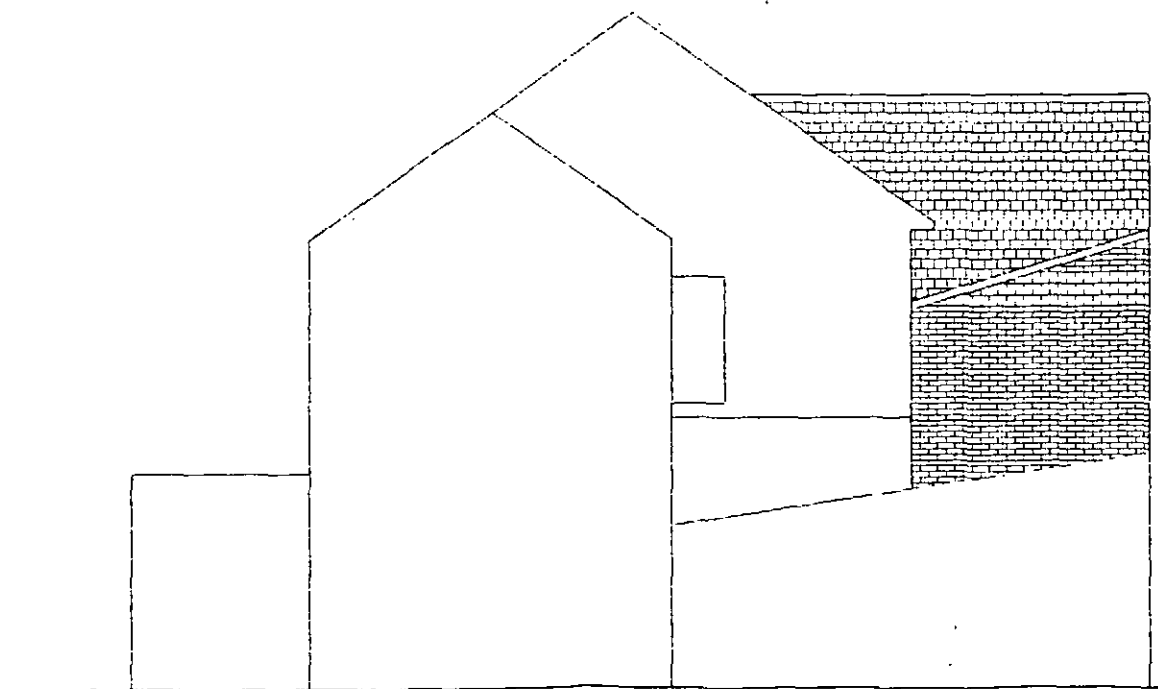


SIDE ELEVATION (driveway)

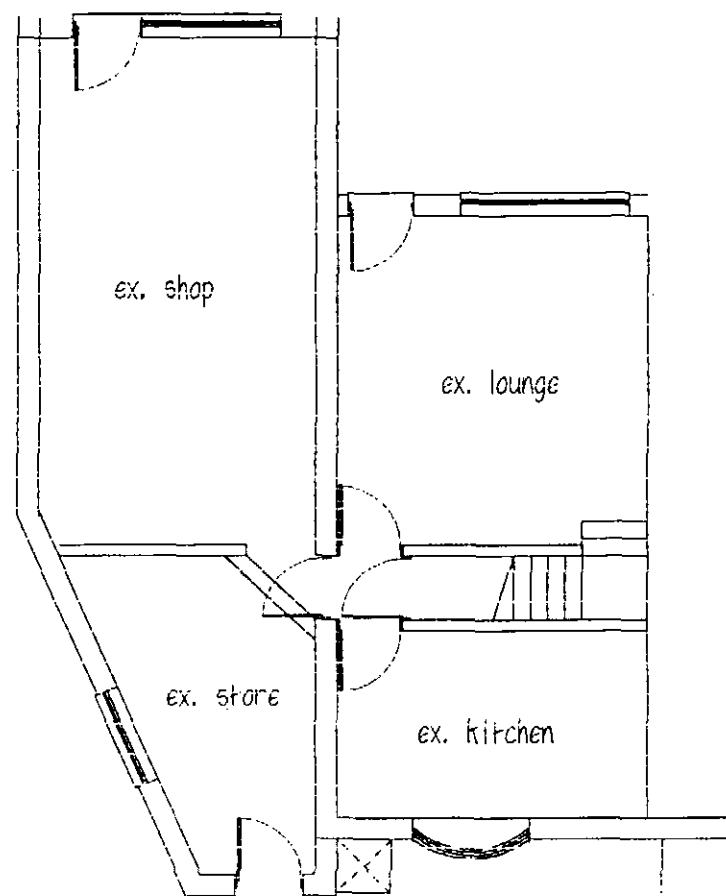


GROUND FLOOR

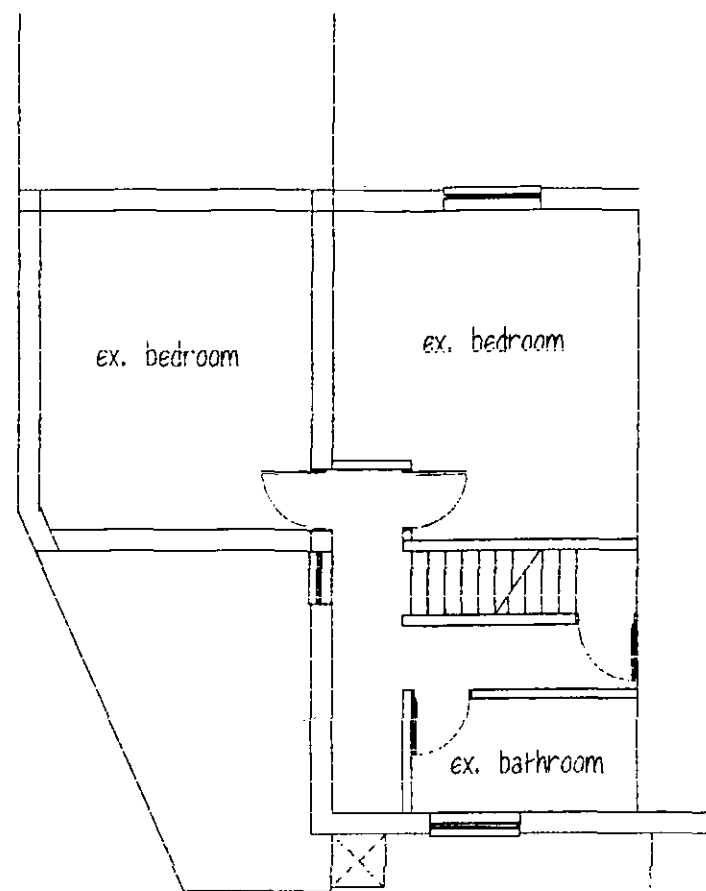

FIRST FLOOR

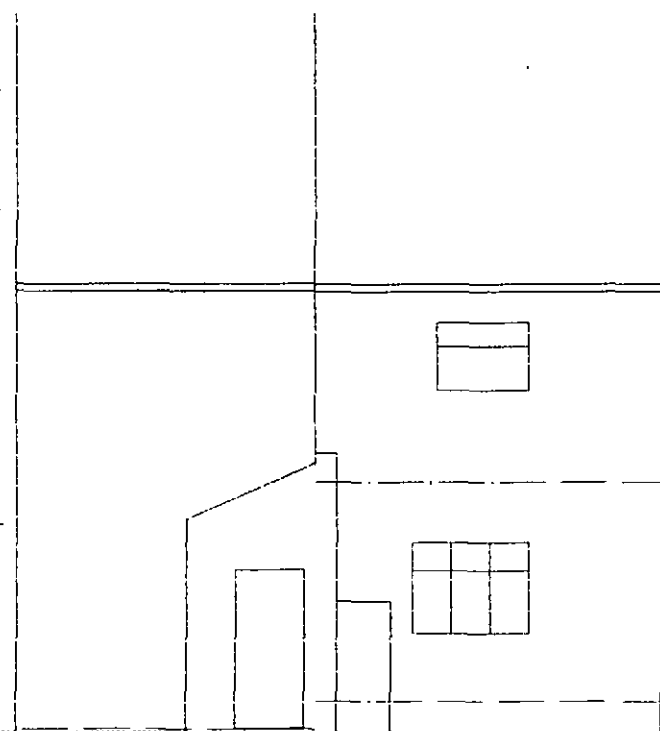

REAR ELEVATION

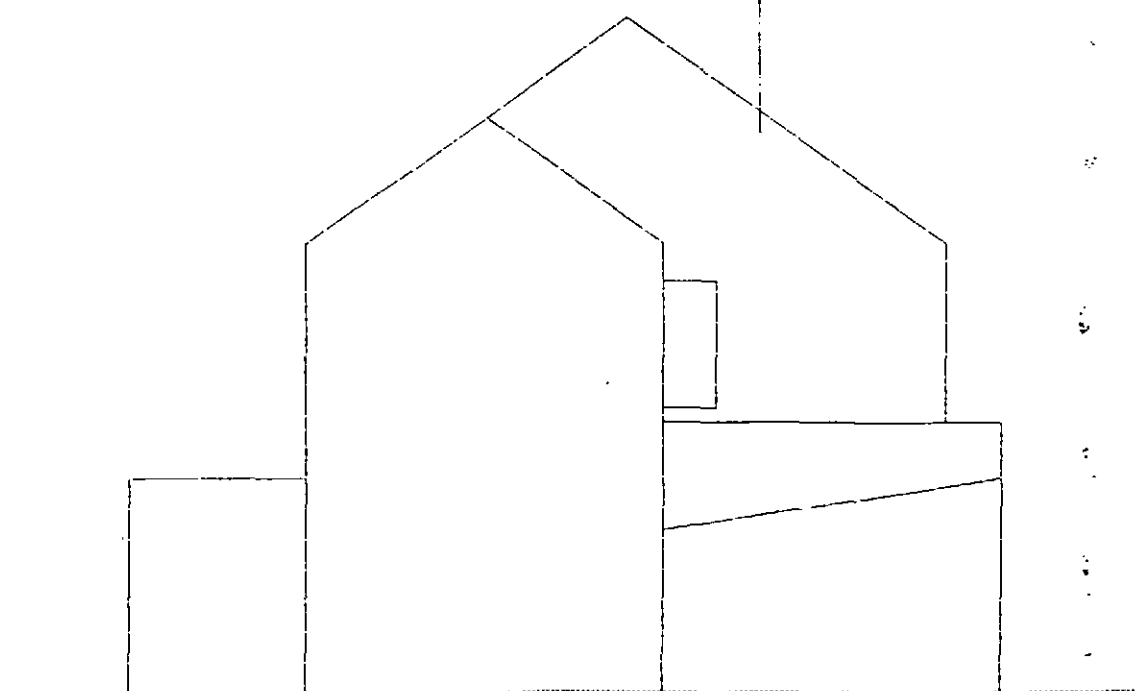

SIDE ELEVATION (driveway)

Mr. J. CHERRETT

PROPOSED REAR EXTENSION
107 SHEFFIELD RD
BIRDWELL

EXISTING PLANS & ELEVATIONS

1:100 DEC. 11

Peter Thompson

"Linwood"

Barnsley Road

Dodworth

Barnsley S75 3JR. m. 07973251730

e-mail peter-thompson@hotmail.co.uk



M.C.I.A.T.

Ref. 01226 201391