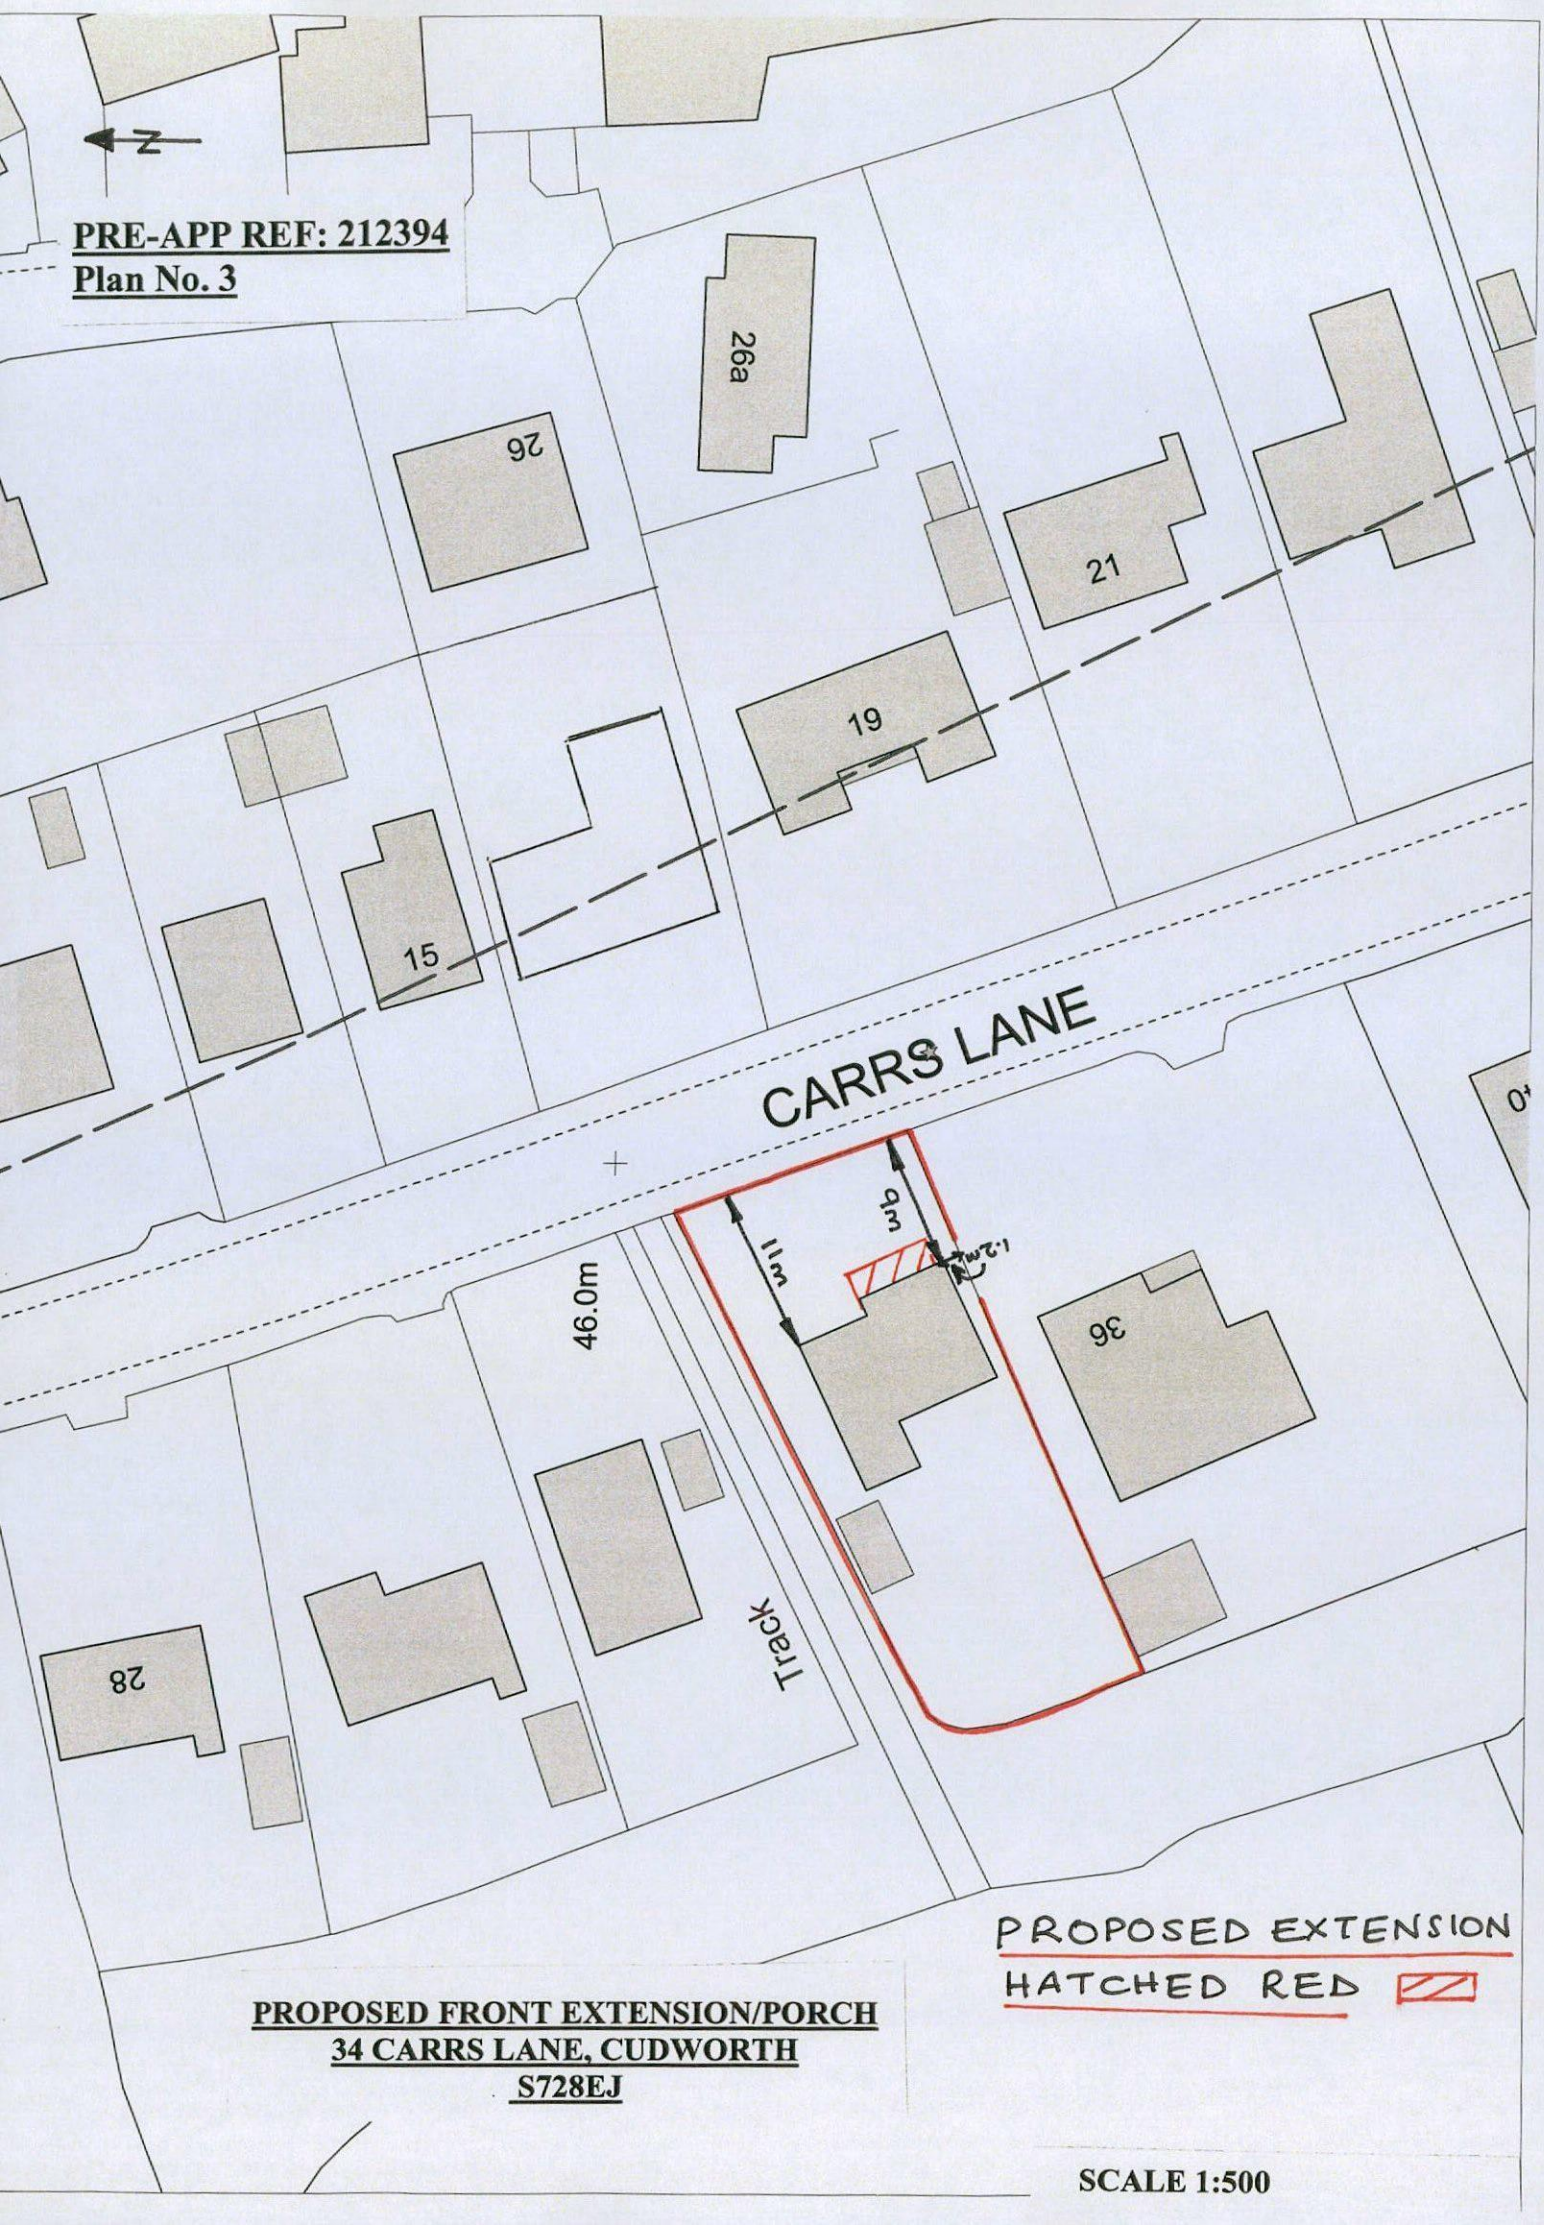

PRE-APP REF: 212394
Plan No. 2
HIGH ROYD AVENUE
QUARRY BANK CLOSE
LUNN ROAD
WHITE CROSS ROAD
WHITE CROSS COURT
WHITE CROSS AVENUE
WHITE CROSS MOUNT
LOW CUDWORTH GREEN
EDGELANDS RISE
ORCHARD PLACE
ABBEY FRIAR VIEW
CARRS LANE
LAKELAND CLOSE
SUNNY BANK DRIVE
MEADOWLAND RISE
WOODLAND VIEW
37.8m
El Sub Sta
Ring Farm
35.4m
Small Bridge
PROPOSED FRONT EXTENSION/PORCH
34 CARRS LANE, CUDWORTH
S728EJ
LOCATION PLAN
SCALE 1:2500


N
PRE-APP REF: 212394
Plan No. 3
26a
26
21
19
15
CARRS LANE
46.0m
11m
9m
1:2m
36
28
Track
PROPOSED EXTENSION
HATCHED RED
PROPOSED FRONT EXTENSION/PORCH
34 CARRS LANE, CUDWORTH
S728EJ
SCALE 1:500