


- Plot Boundary
- FOOTPRINT OF EXISTING / PROPOSED DWELLING
- LINE OF EXISTING TREES (WITH TPO)

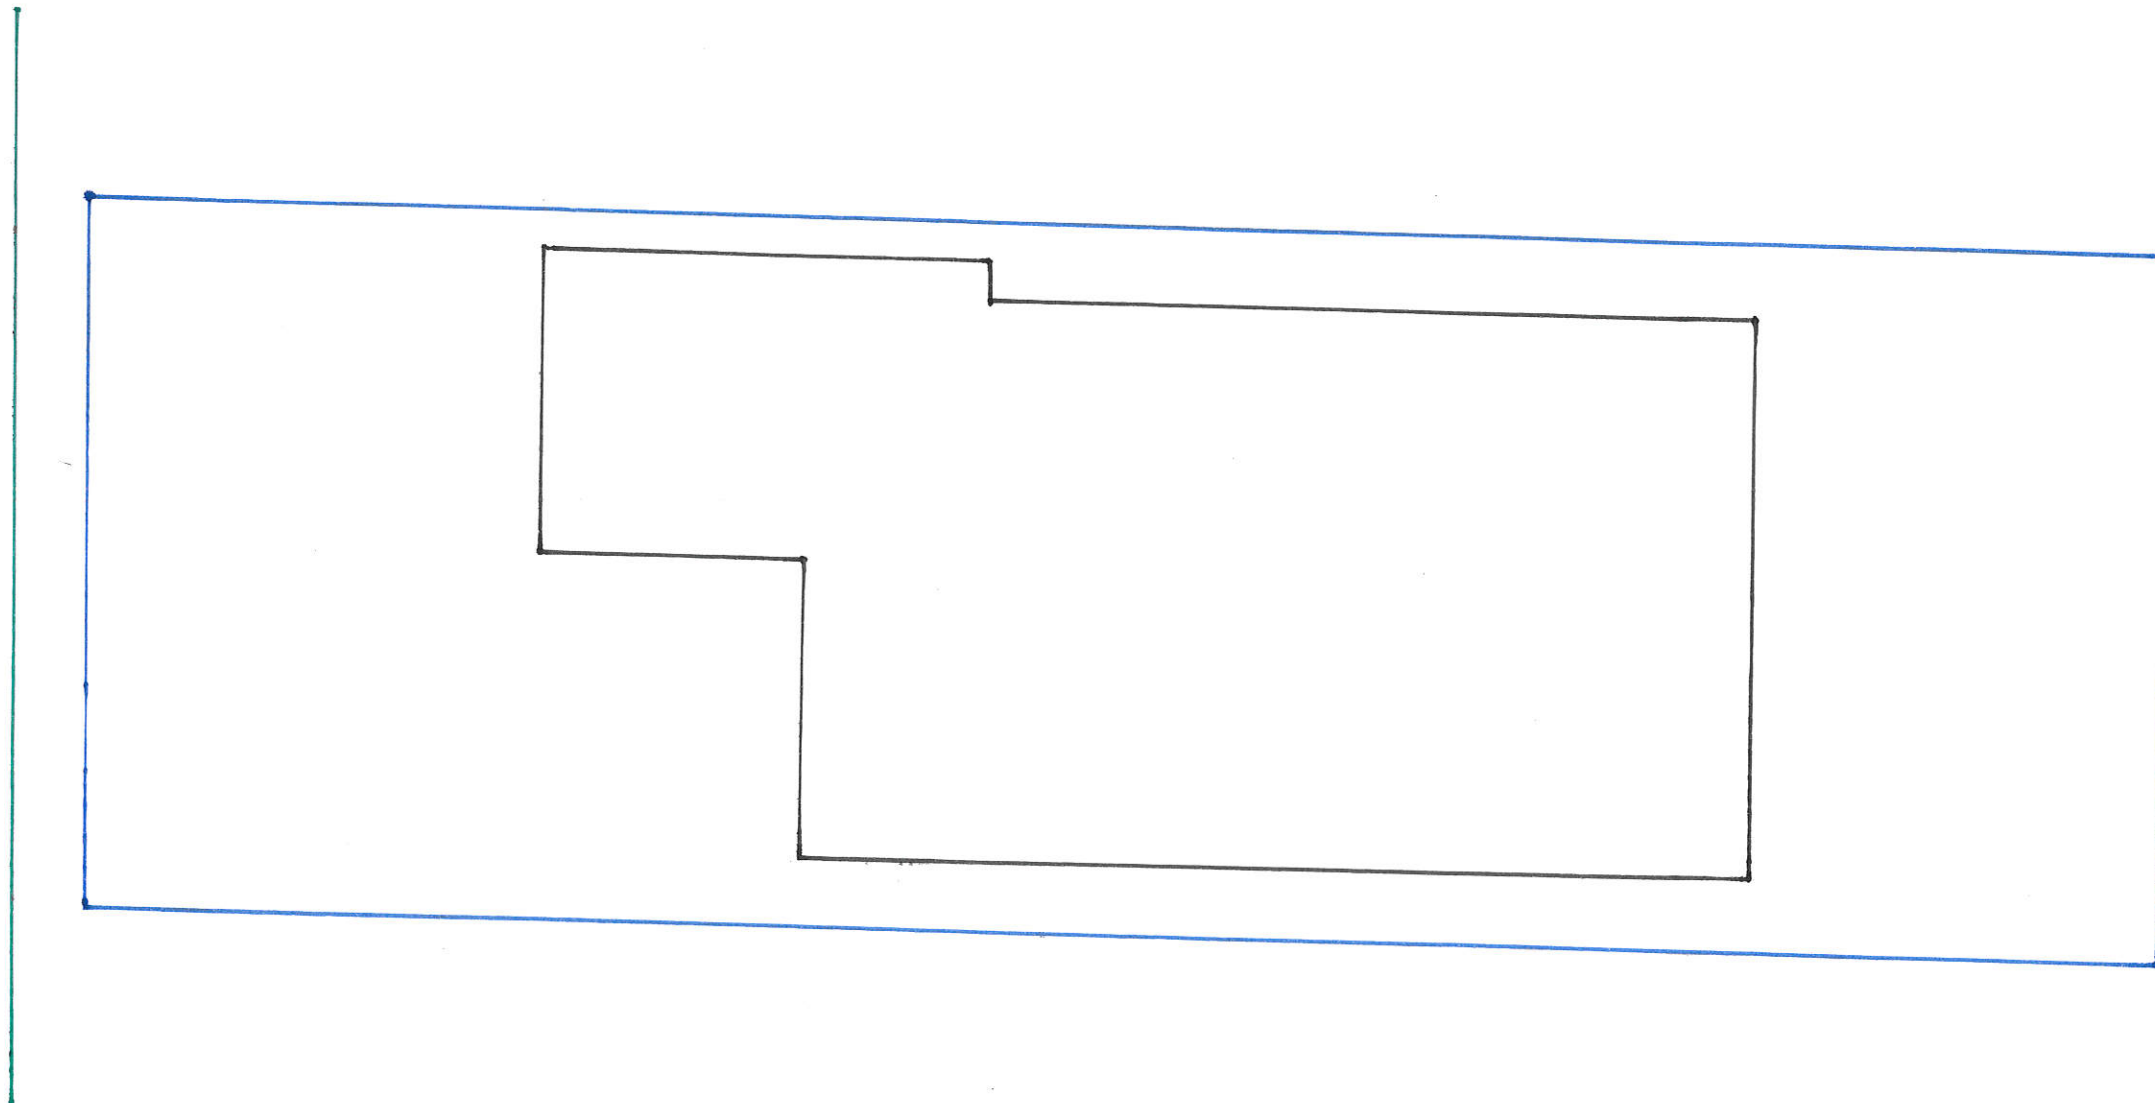

Proposed extension of:
12 Bayford Way, Wombwell,
Barnsley. S73 0BU

Drawing Title:

EXISTING TREE LOCATION
PLAN.

Scale: 1:100 @ A3

Date: MARCH '16