

Notes


This Drawing is an instrument of service and shall remain the property of Align Property Partners Ltd copyright ©. It may not be reproduced or copied in any form. It shall not be used for the construction, enlargement or alteration of a building or area other than the said project without the authorisation of the issuing office.
Contractors shall verify and be responsible for all dimensions and conditions and shall report any discrepancies to the issuing office before proceeding with any work. Drawings shall not be scaled.

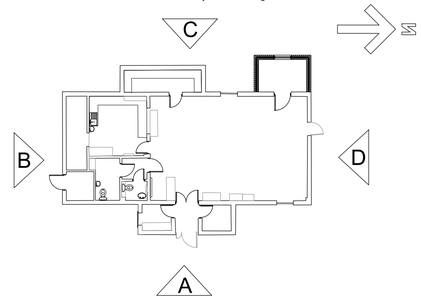


Reference Plan
Scale: NTS

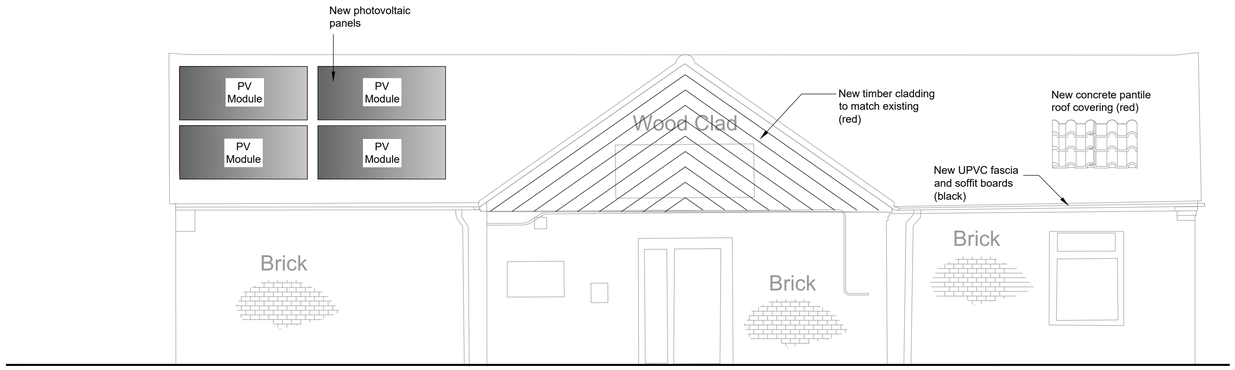


Proposed Elevation A (East Facing)
Scale 1:50

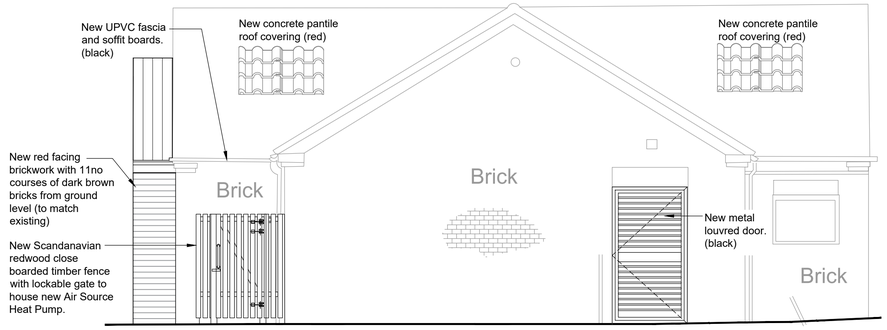

Proposed Elevation B (South Facing)
Scale 1:50

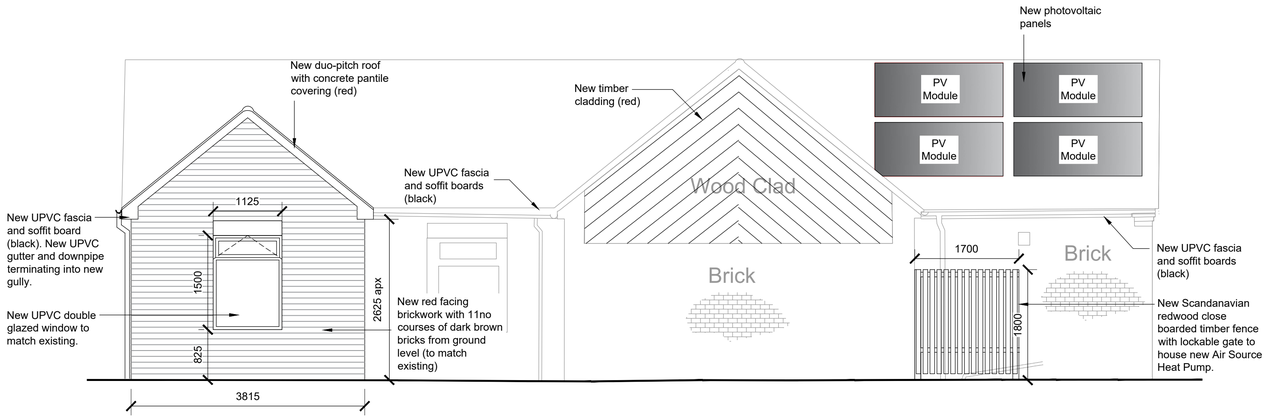

Proposed Elevation C (West Facing)
Scale 1:50

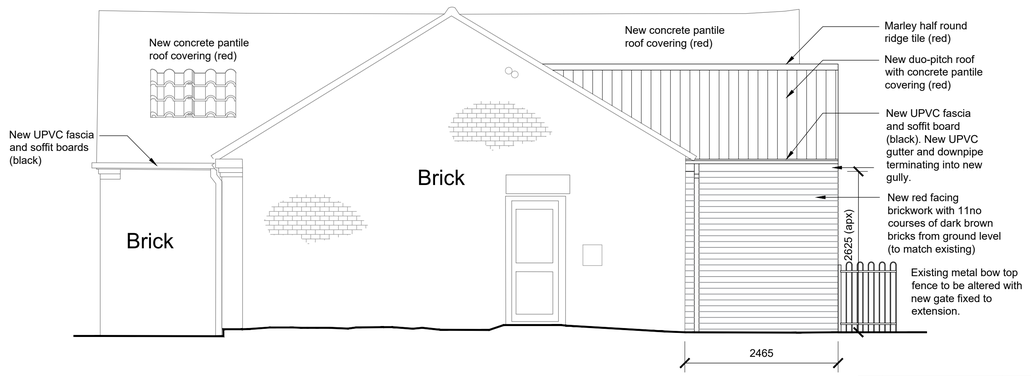

Proposed Elevation D (South)
Scale 1:50

0 1000 2000 3000 4000 5000 mm
SCALE 1 : 50

P1	Planning	NRL 07.09.23	BJL 07.09.23	SAS 07.09.23
Ver.	Details	Author & Date	Checked & Date	Approv'd & Date

White Rose House (2nd Floor), Northallerton Business Park, Thurston Road, Northallerton, DL6 2NA Tel: 01609 797373

Client
Barnsley Metropolitan Borough Council

Project name
Barnsley Metropolitan Borough Council Refurbishment Works

Drawing Title
Proposed Elevations

Purpose
Planning

Scale	Drawn	Checked	Approved
1:50	NRL	BJL	SAS
Original Size	Date	Date	Date
A1	07.09.23	07.09.23	07.09.23

Drawing Number
BC2206 02-APP-XX-XX-DR-B-000220

Version
P1

Align Property Partners Ltd copyright ©