

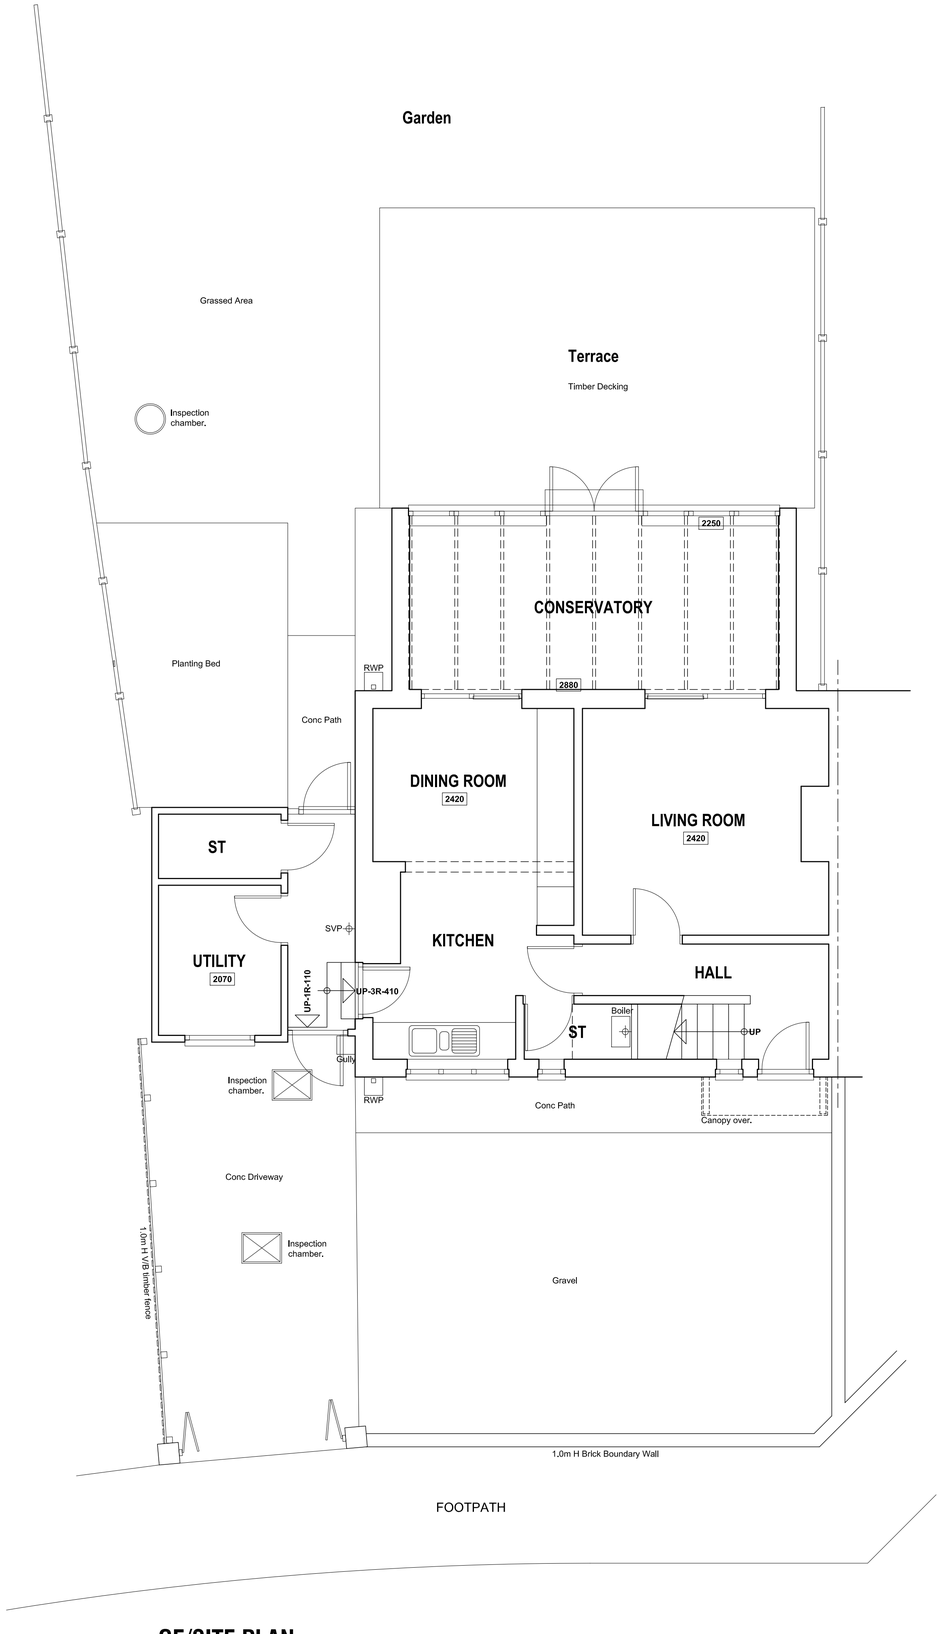



GF/SITE PLAN

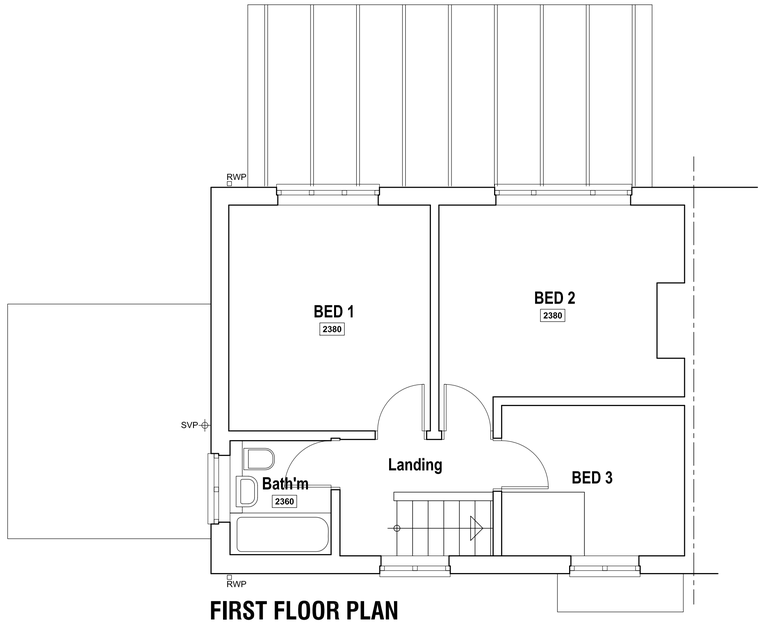


FIRST FLOOR PLAN

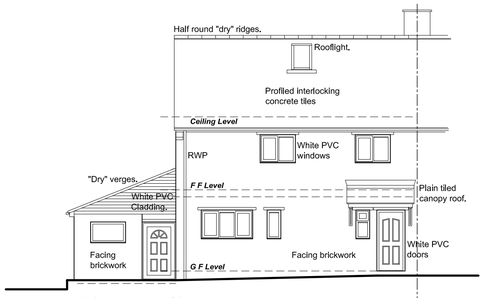


FRONT ELEVATION

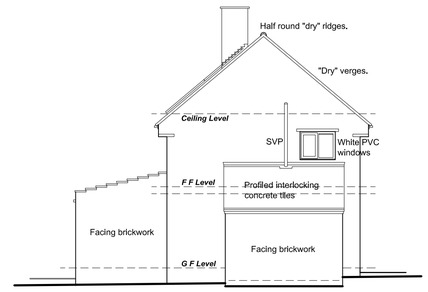


SIDE ELEVATION L

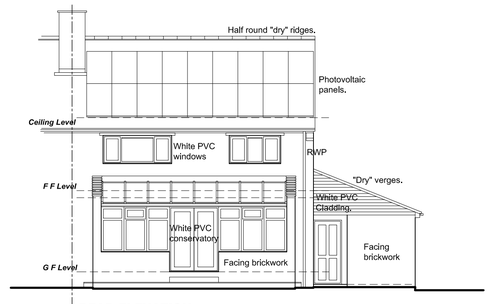

REAR ELEVATION

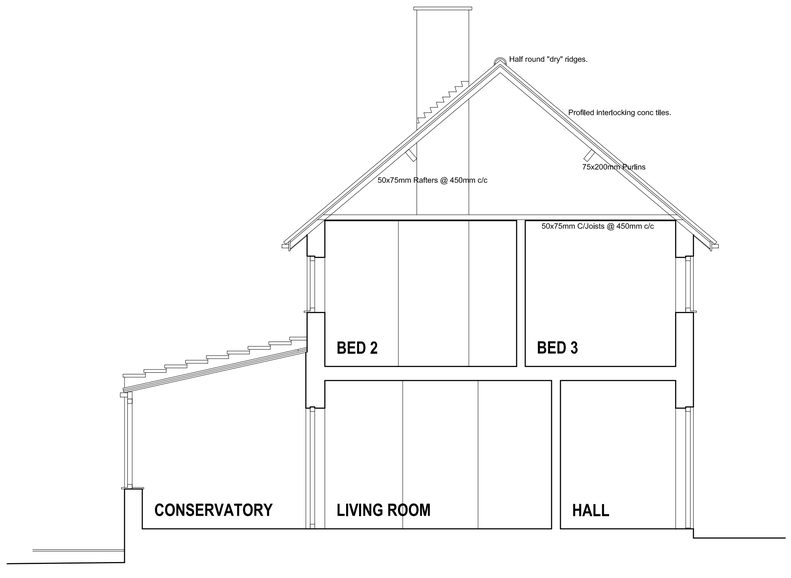

TYPICAL SECTION

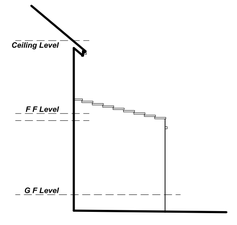

SIDE ELEVATION R

- --/--/--- -

Revision	Date.	Description.

PROPOSED ALTERATIONS & EXTENSION, 24 NORFOLK ROAD, GREAT HOUGHTON, BARNSLEY, S72 ODT.

SURVEY

Plans Section and Elevations.

Mr & Mrs Shelton.

Building Design Services

JE Architectural Ltd
23 Windmill Road, Wombwell,
Barnsley, S73 8PW.
Tel: 01226 754507
Email: jealtd@btconnect.com

This drawing and the copyright is the Architectural Company's property and maybe used or reproduced only by agreement. All Dimensions in Millimetres Unless specified otherwise and subject to verification on site.

Scale:1:50/1:100@A1	Date: FEB 2015
Ref: 201425	Drwg No: 03

0 cm | 2 cm | 4 cm | 6 cm