




SIDE

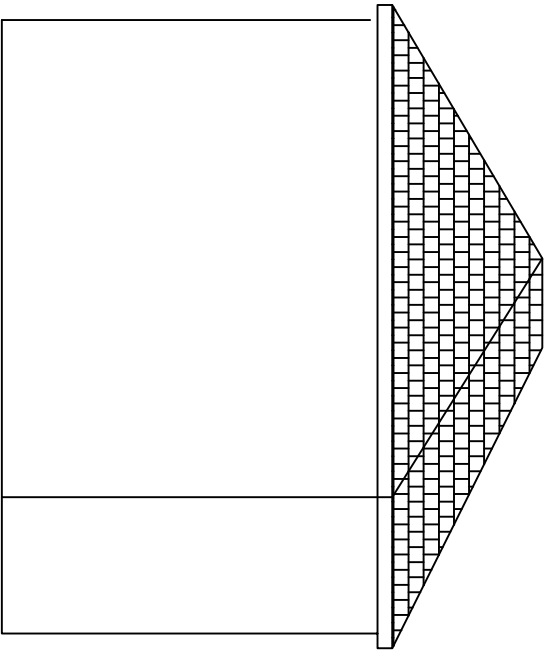


FRONT

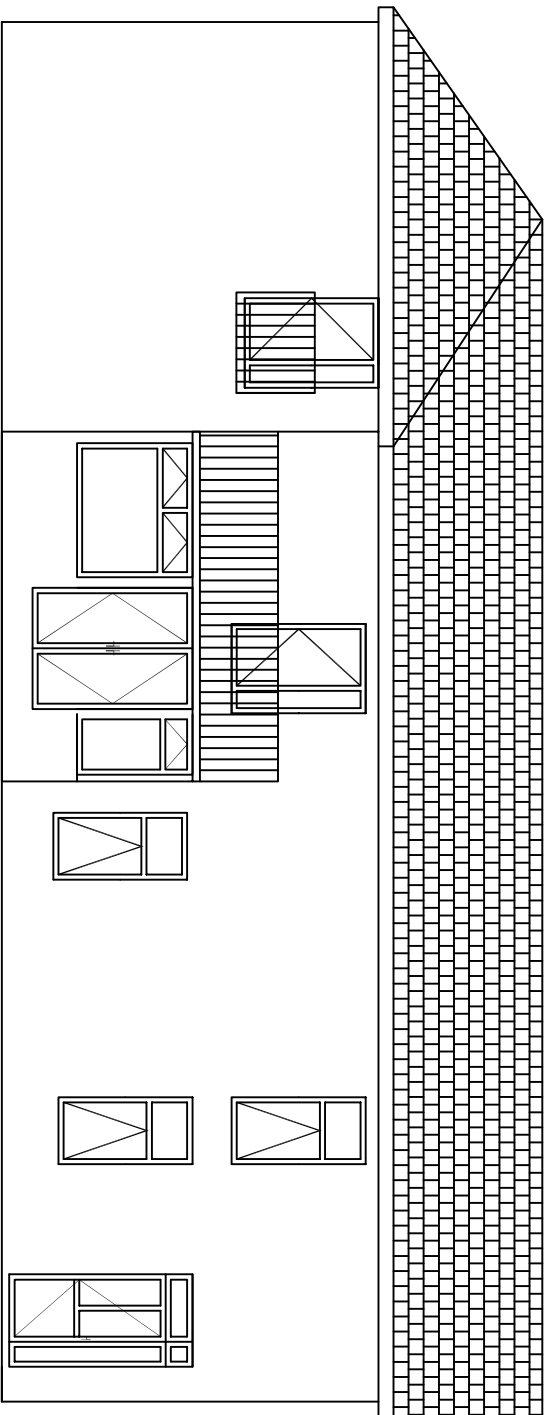


SIDE

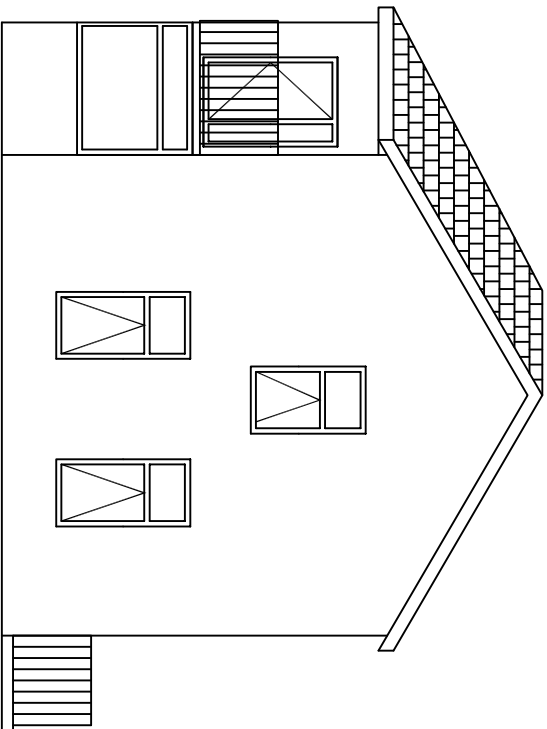

REAR

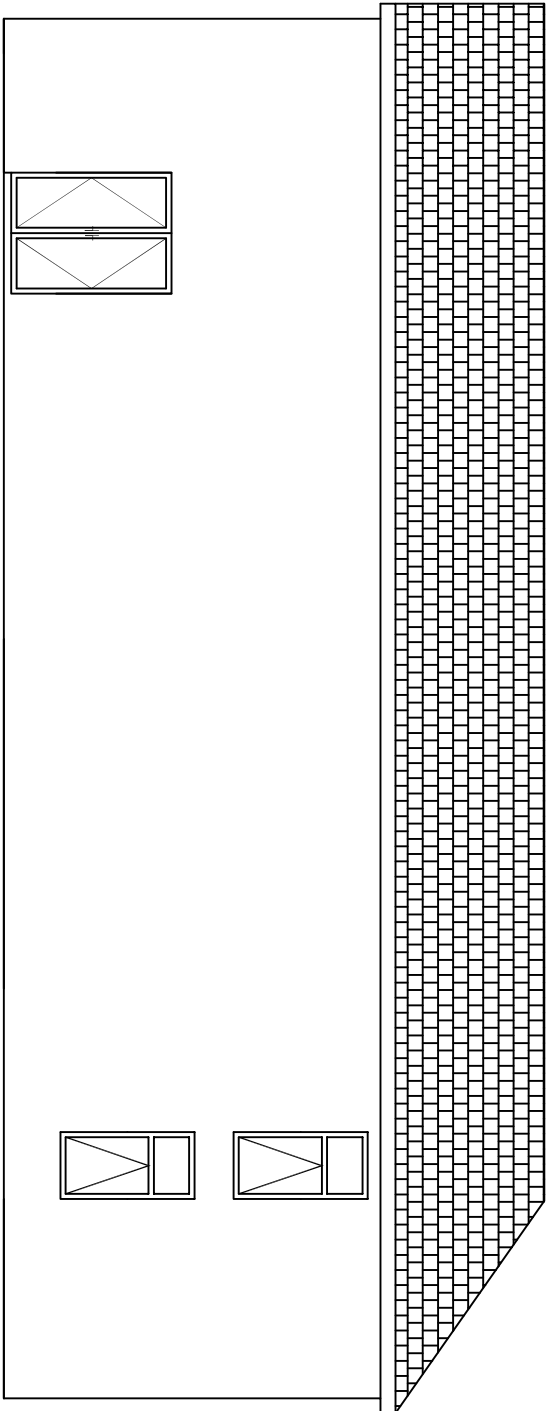

FLOOR PLAN

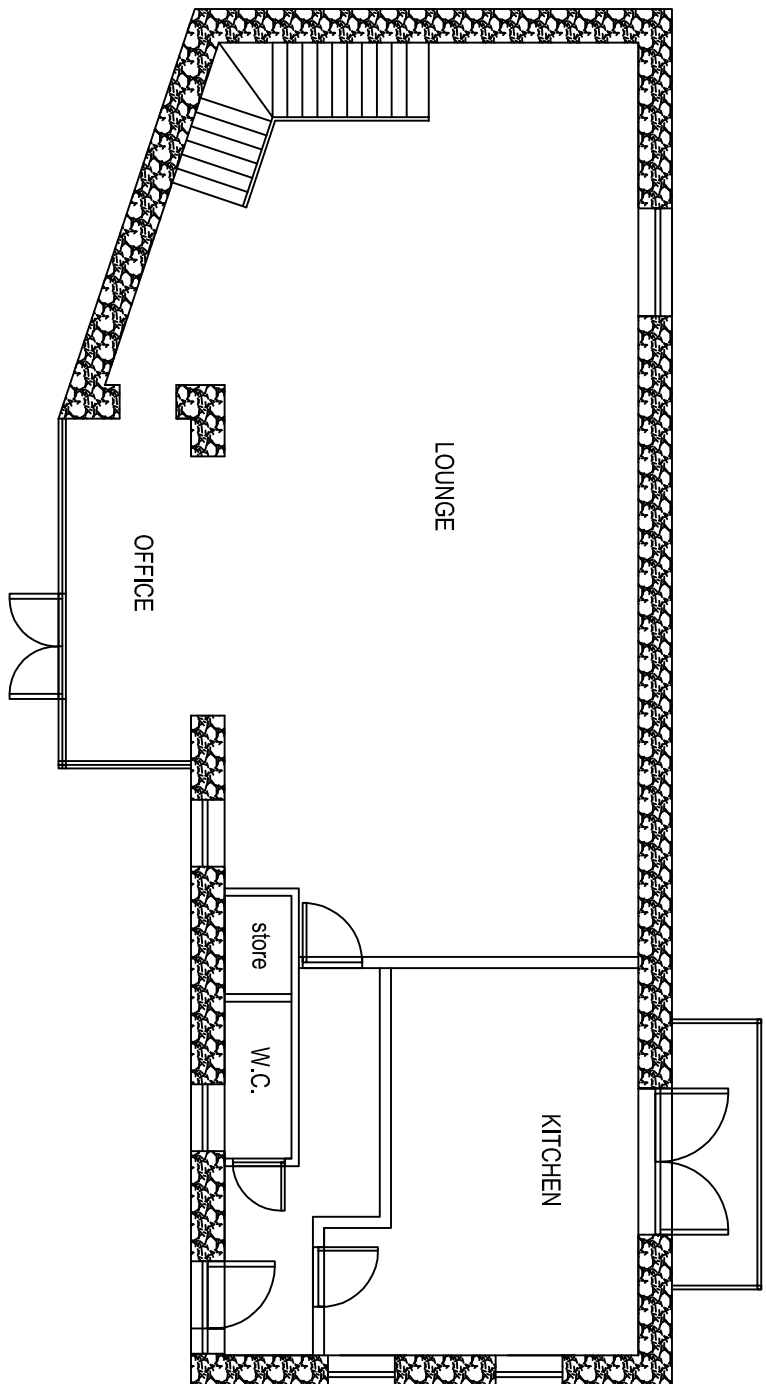

EXISTING ELEVATION 1:100 ON A2

MR & MRS TREW
THE OLD CORNMILL
MANCHESTER RD
THURLSTON, S36 9PT
MIKE TAYLOR 12.8.2011