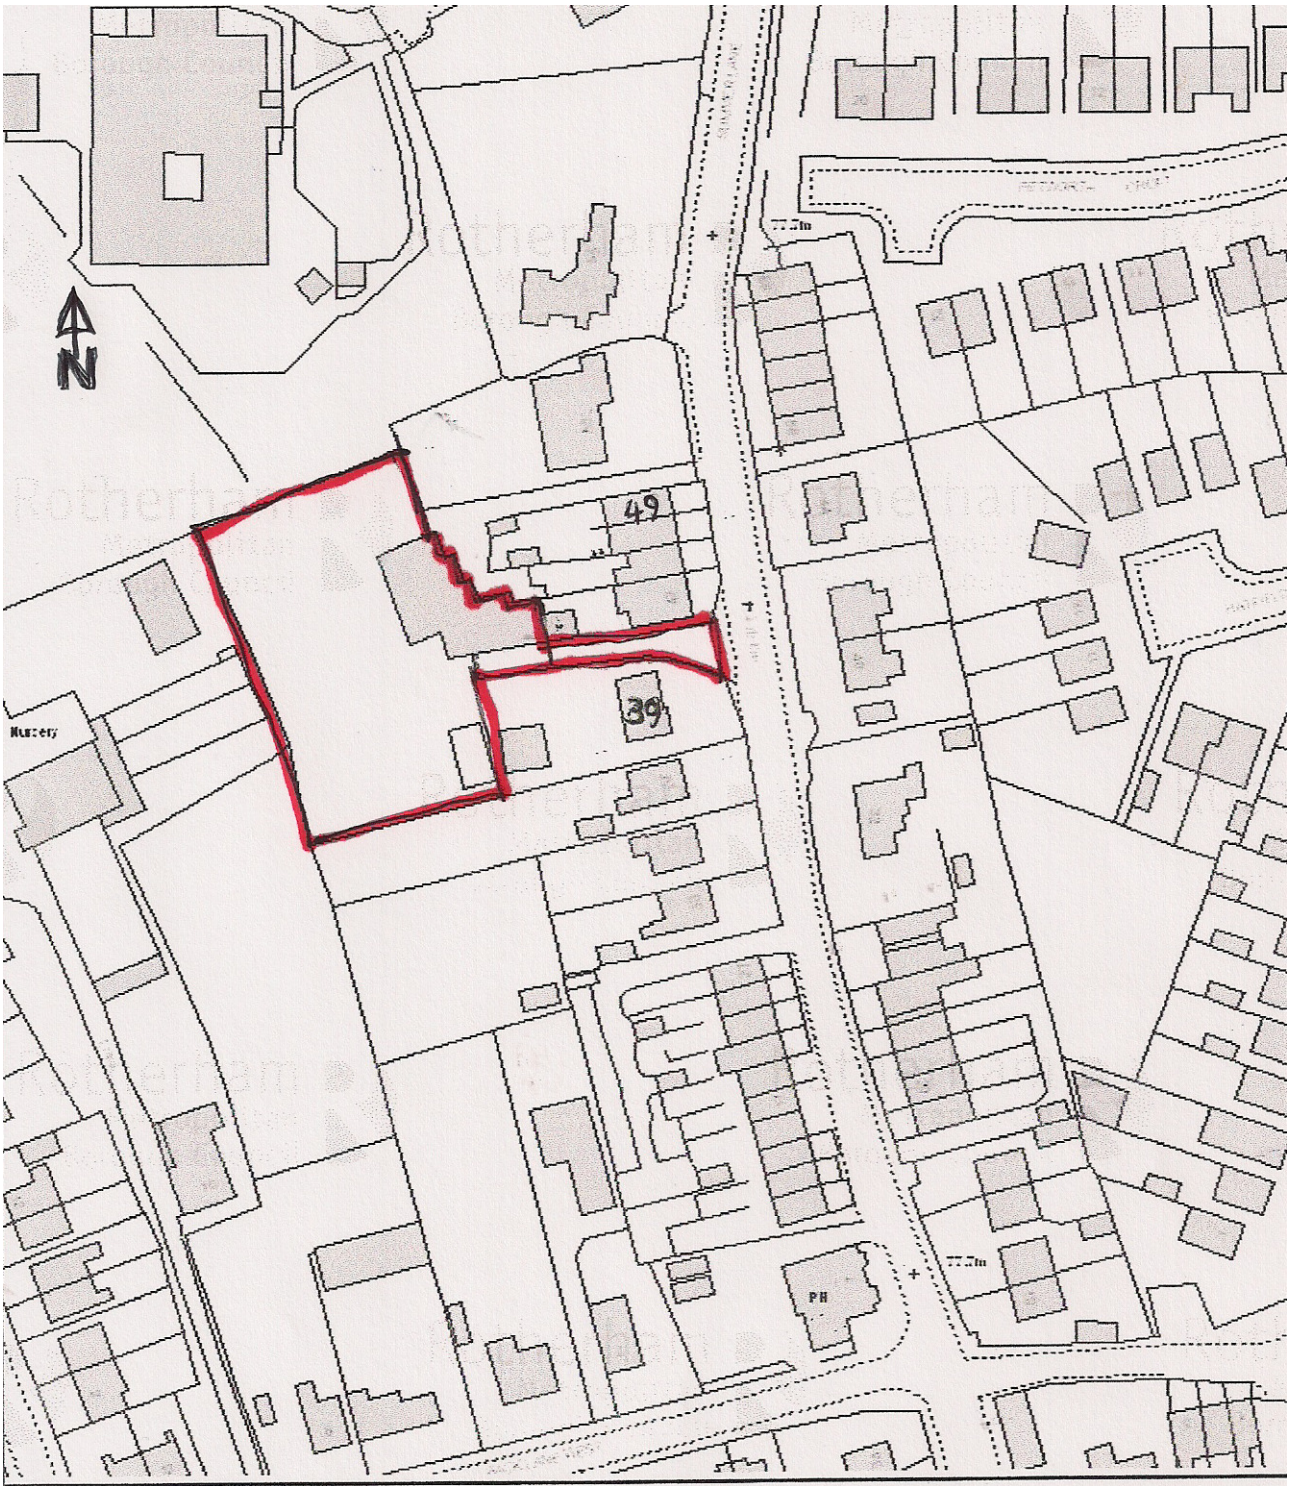


LOCATION PLAN 1:1250
LAND REAR OF
39-49 SUMMER LANE
ROYSTON