



Front Elevation

Scale - 1/50

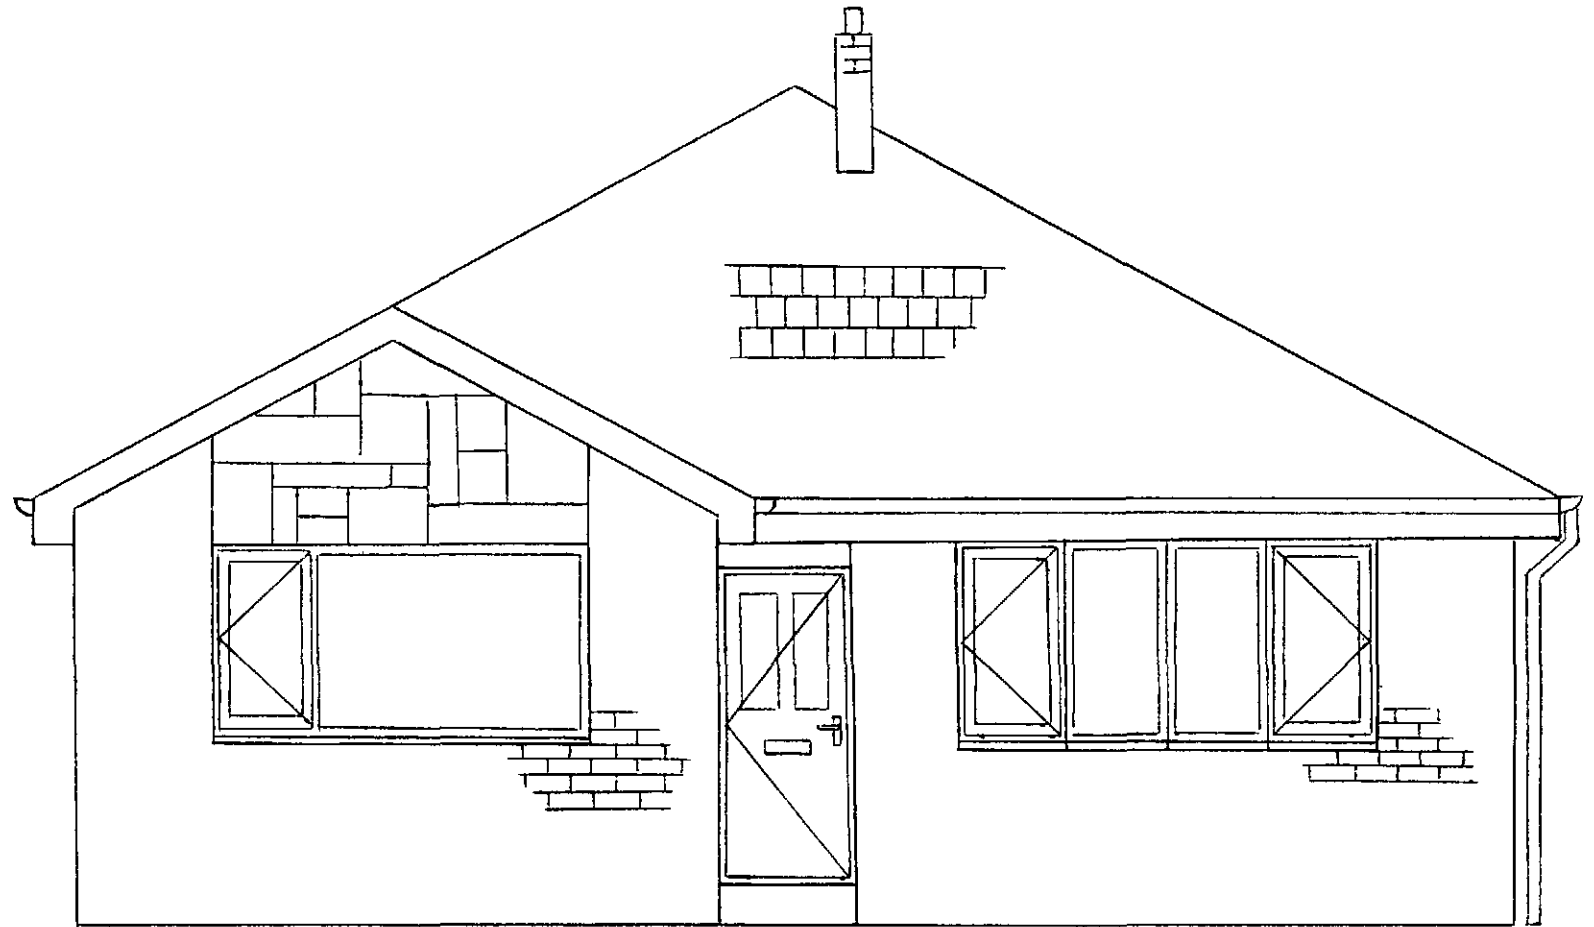


Proposed Front Elevation

Scale - 1/50

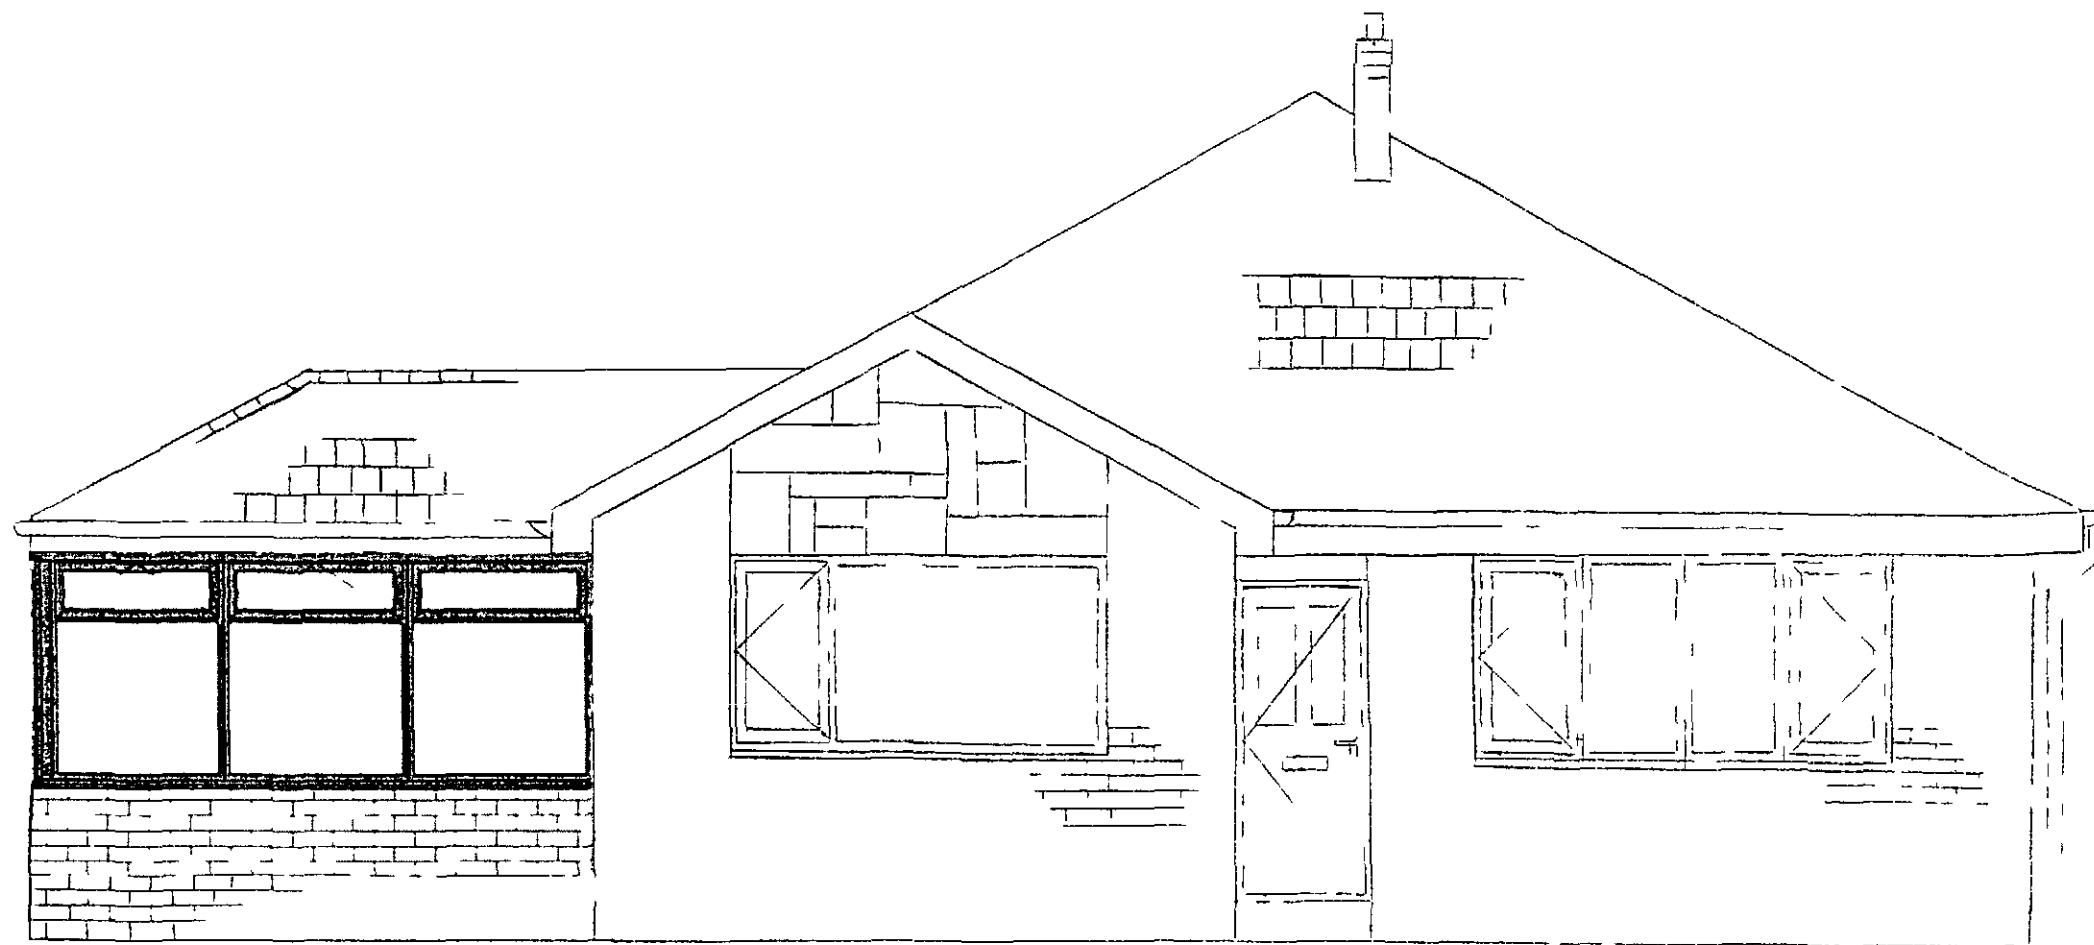


Left Side Elevation

Scale - 1 50

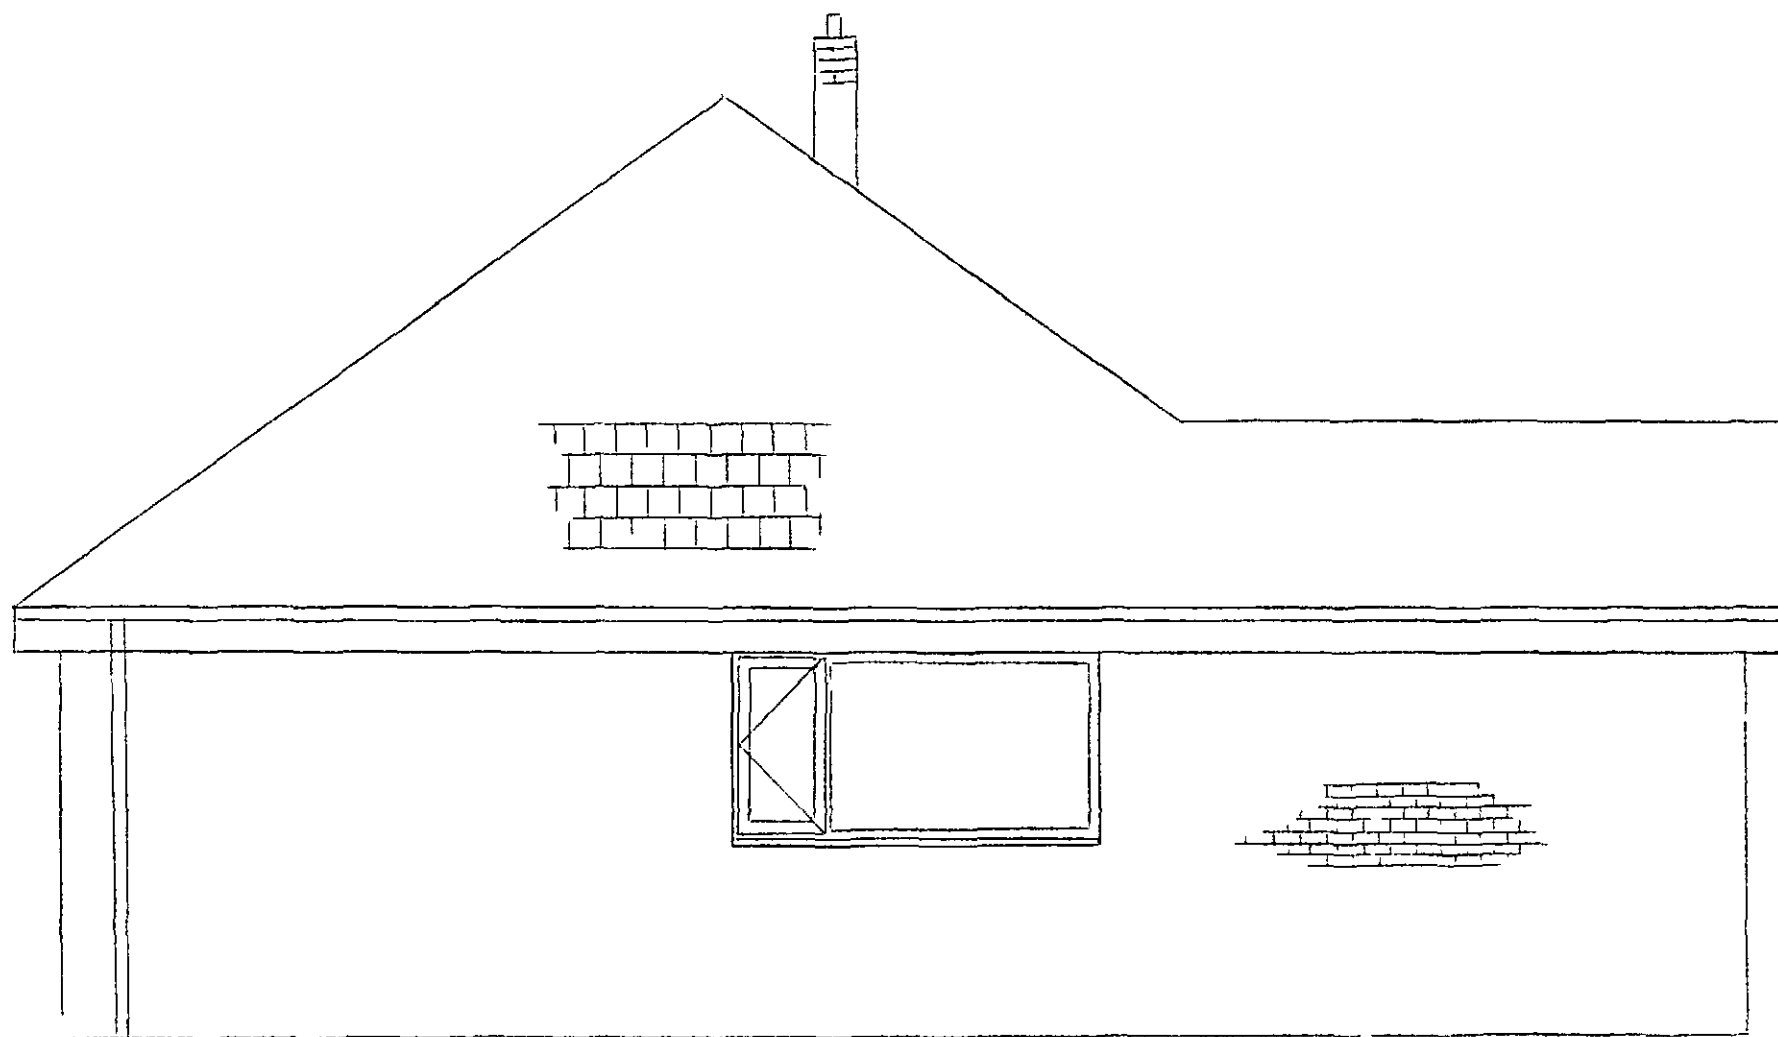


Proposed Left Side Elevation

Scale - 1/50

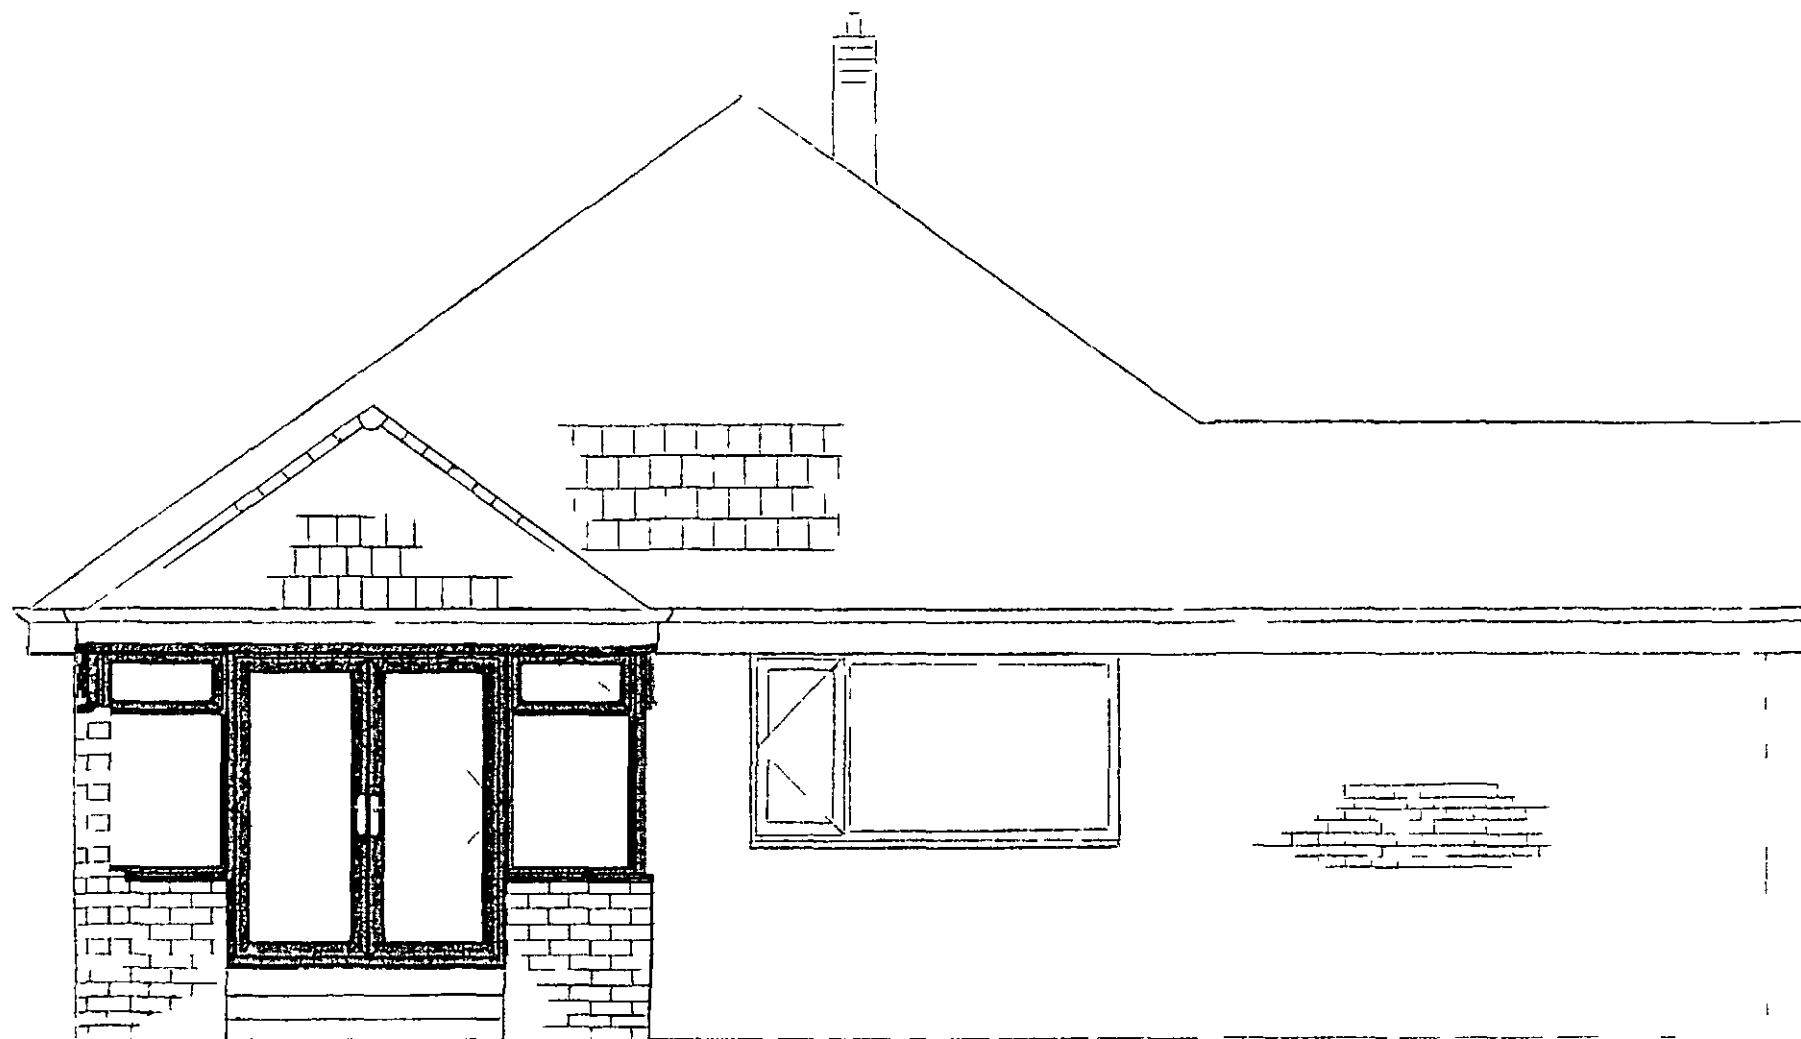

Back Elevation

Scale - 1/50

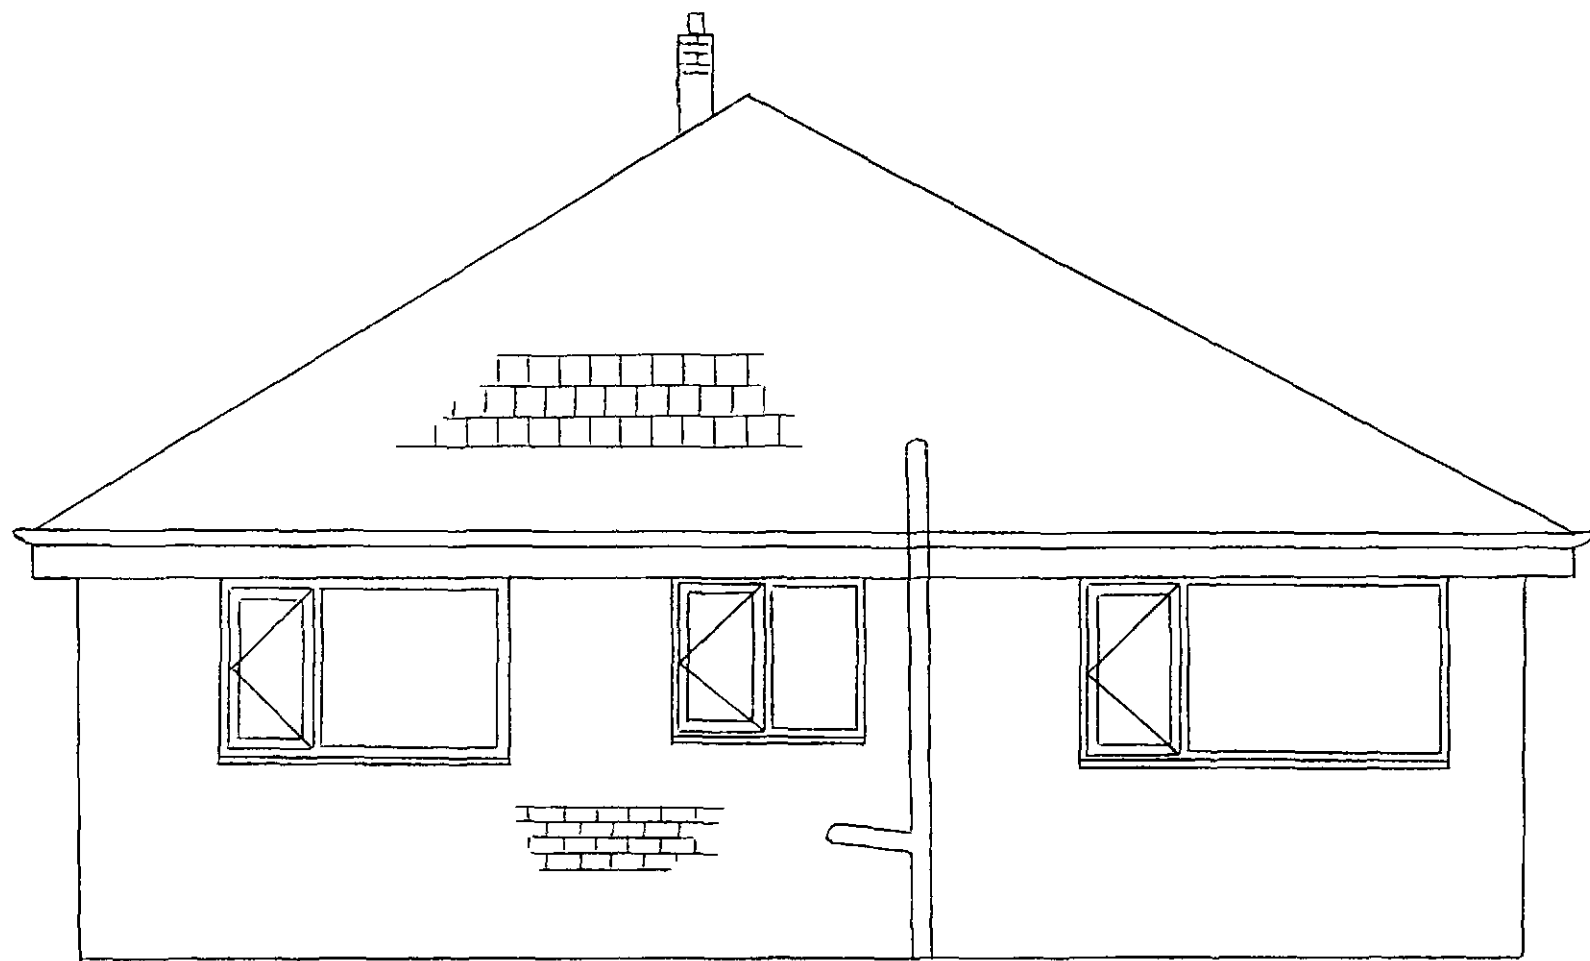

Proposed Brick Elevation

Scale 1/50

