




EXISTING ELEVATION A
SCALE 1:100

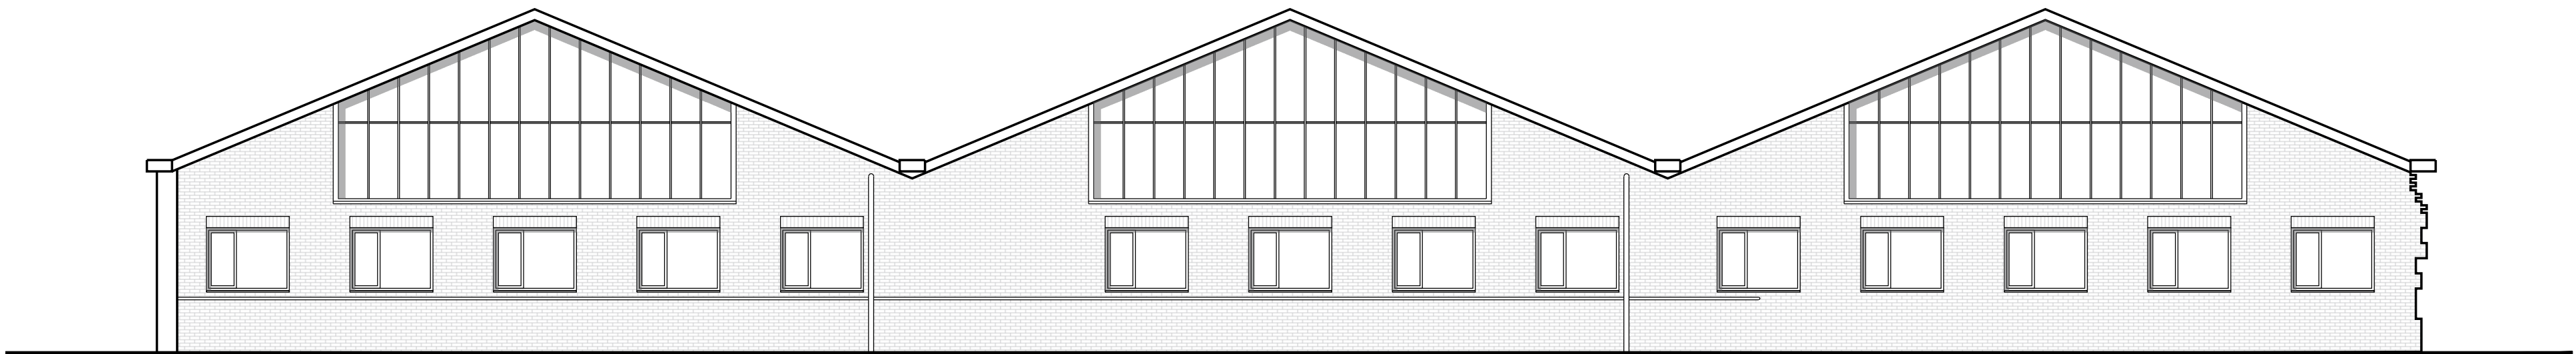

EXISTING ELEVATION B
SCALE 1:100

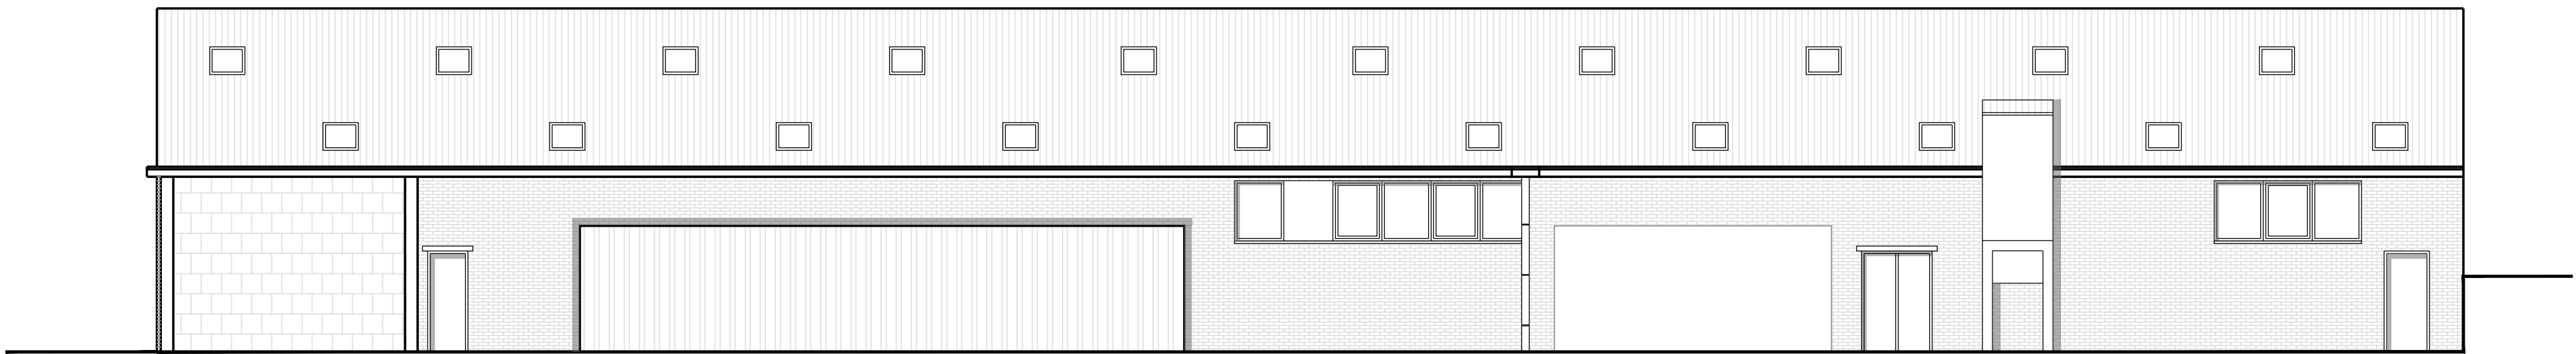

EXISTING ELEVATION C
SCALE 1:100

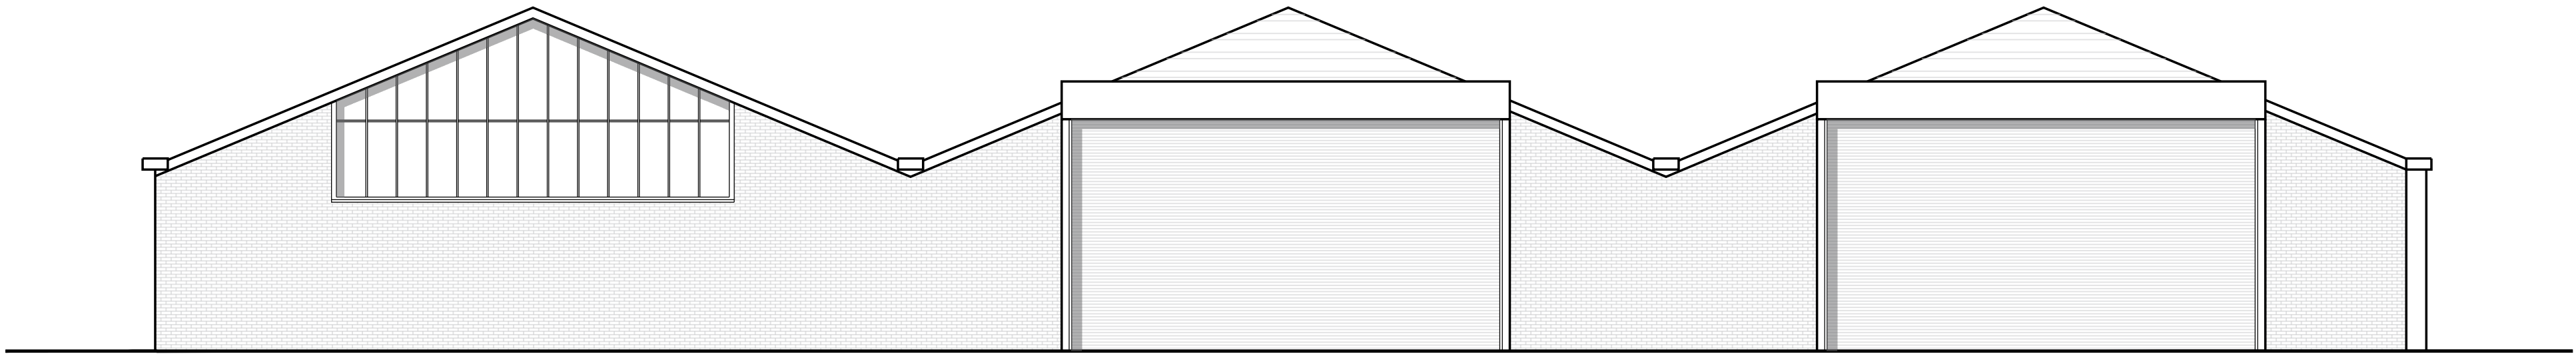

EXISTING ELEVATION D
SCALE 1:100

N

I

Do not scale this drawing. Check all dimensions on site. This drawing to be read in conjunction with all relevant drawings. All work to be in accordance with Building Regulations and relevant British Standards. This drawing produced for use in this project only and may not be used for any other purpose. Wainwrights accepts no liability for the use of this drawing other than the purpose for which it was intended. This drawing may not be reproduced without prior written agreement.

© COPYRIGHT (WAINWRIGHTS) EXISTS ON ALL INFORMATION AND DESIGNS CONTAINED UPON THIS DRAWING.

1:100

2 M

5 M

10 M

C

B

A

D

A

Initial Drawing Issue

27.06.2023

ER

DD

REV

DESCRIPTION

DATE

BY

CHECK

W

WAINWRIGHTS

SURVEYORS | ARCHITECTS | PROJECT MANAGERS

A:

7 Calder Close, Calder Park, Wakefield

T:

01924 911 445

W:

www.wainwrights.uk.com

PLANNING

CLIENT

SOUTH STREET CAPITAL

PROJECT

UNIT 2
JUNCTION 38 BUSINESS PARK

TITLE

EXISTING ELEVATIONS
UNIT 2 ELEVATIONS A - D

SCALE @ A1
1:100

DATE
27.06.2023

DRAWN
ER

CHECKED
DD

PROJECT No.

DRAWING No.

REVISION

WAC 1777

(00)11

A