DO NOT SCALE
All dimensions in Millimetres
unless specified otherwise and
subject to verification on site

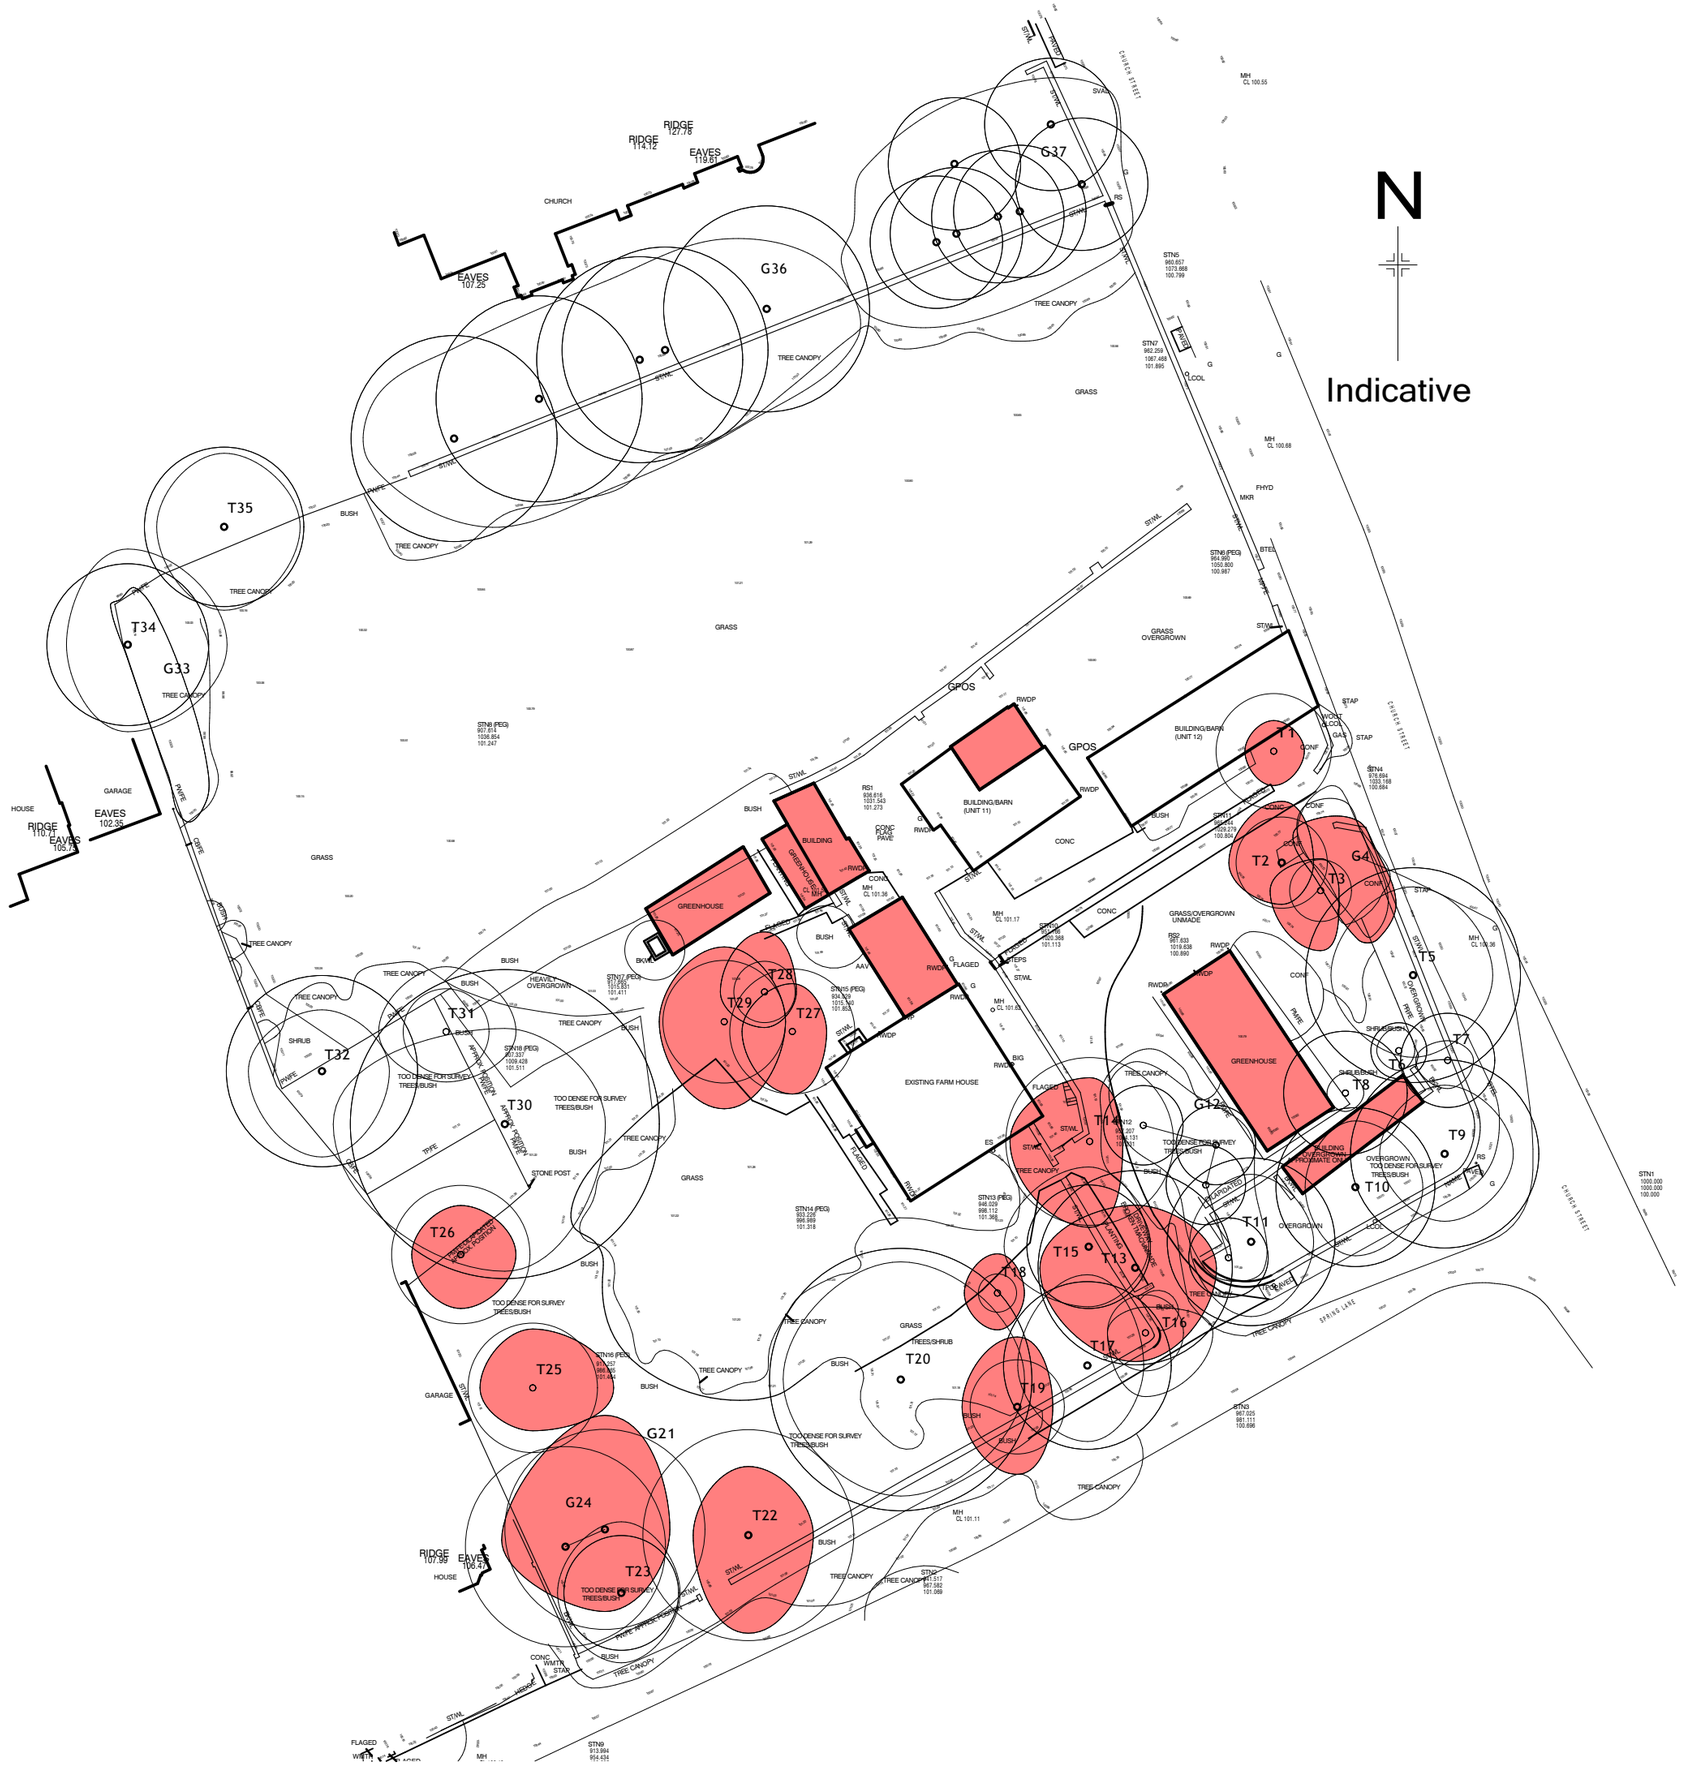

KEY

BUILDING TO BE DEMOLISHED

TREE TO BE REMOVED

PROPOSED DEVELOPMENT
CARLTON STUD FARM
CARLTON
BARNSLEY, SOUTH YORKSHIRE

PLANNING

DEMOLITIONS AND TREE REMOVALS

CHRIS CARR
ARCHITECTS

Orchard Farm, Goathland,
Whitby, YO22 5JX
Tel: (01947) 896051 Fax: (01947) 896001
email: chris@cca-arch.co.uk

Scale.	1:500 AT A3	Drawn.	
Date.	24.01.12	Ref. No.	11.002
DWG. No.	CSF 04	Rev.	

This drawing and the copyright is the Architects property and maybe used or reproduced only by agreement. All Dimensions in Millimetres Unless specified otherwise and subject to verification on site.