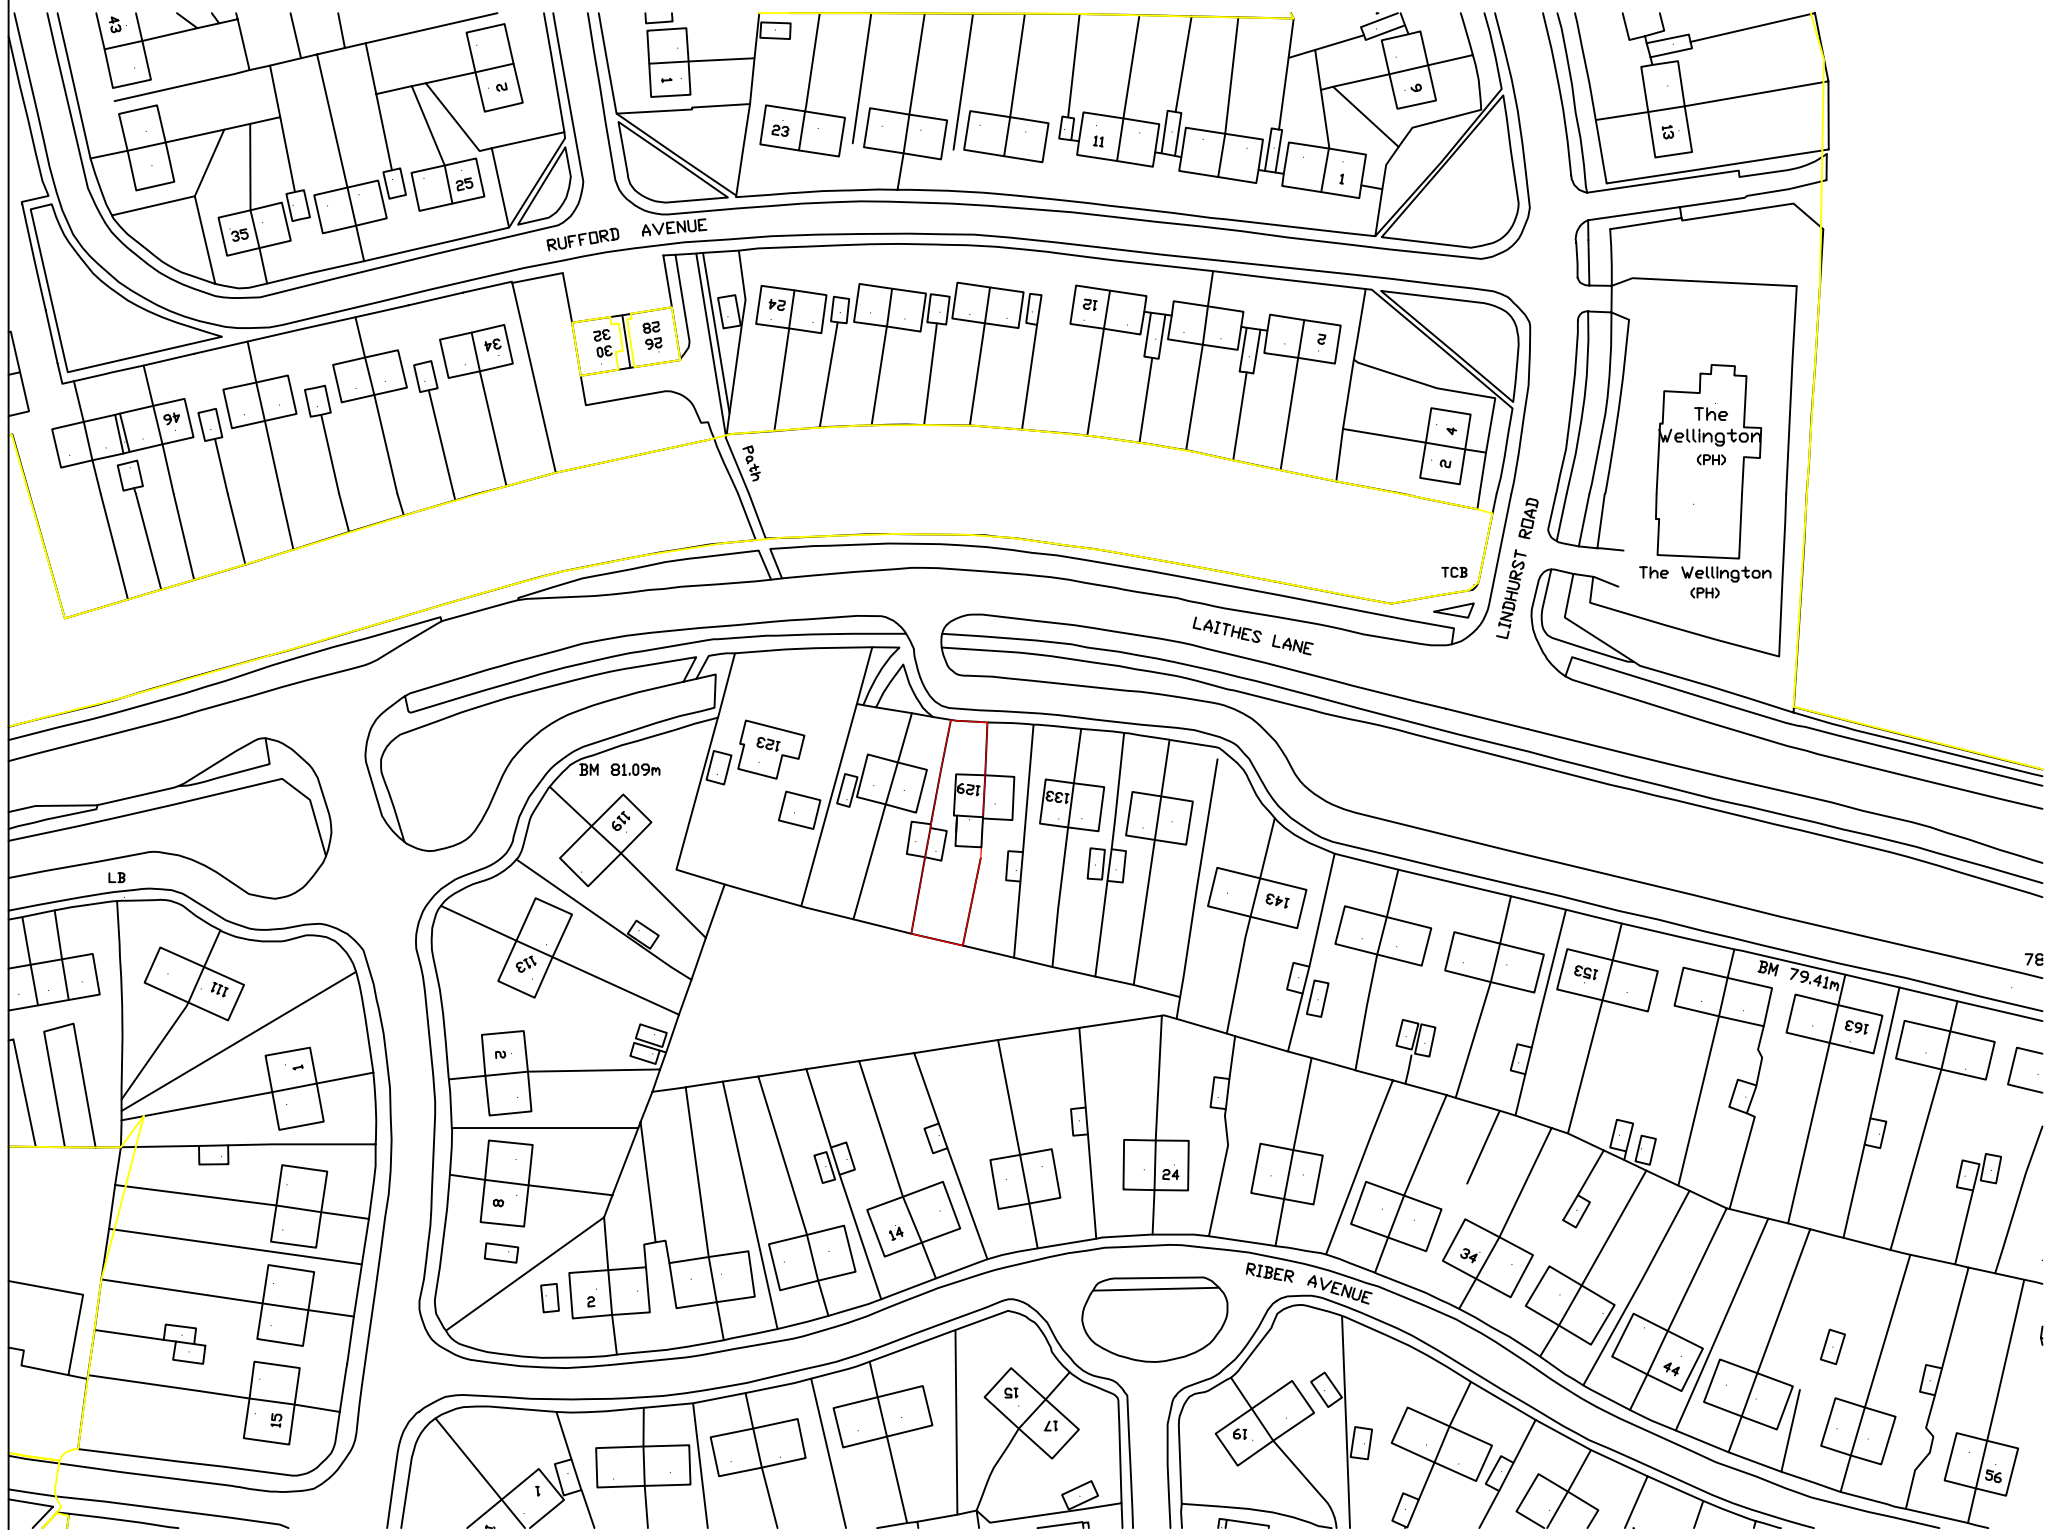


| | | |
|---|---|---|
| Revisions | A. A---- | 00-00-00 |
| This drawing is for planning permission only and is not a construction drawing. | | |
| Drawing Title | LOCATION-PLAN | |
| Job No. - Dwg No. | LW/2014/11 . – | |
| Client: | MR LEE WALKER<br>129 LAITHES LANE<br>ATHERSLEY<br>BARNSLEY<br>S71 | |
| Scale. | 1:1250 | |