
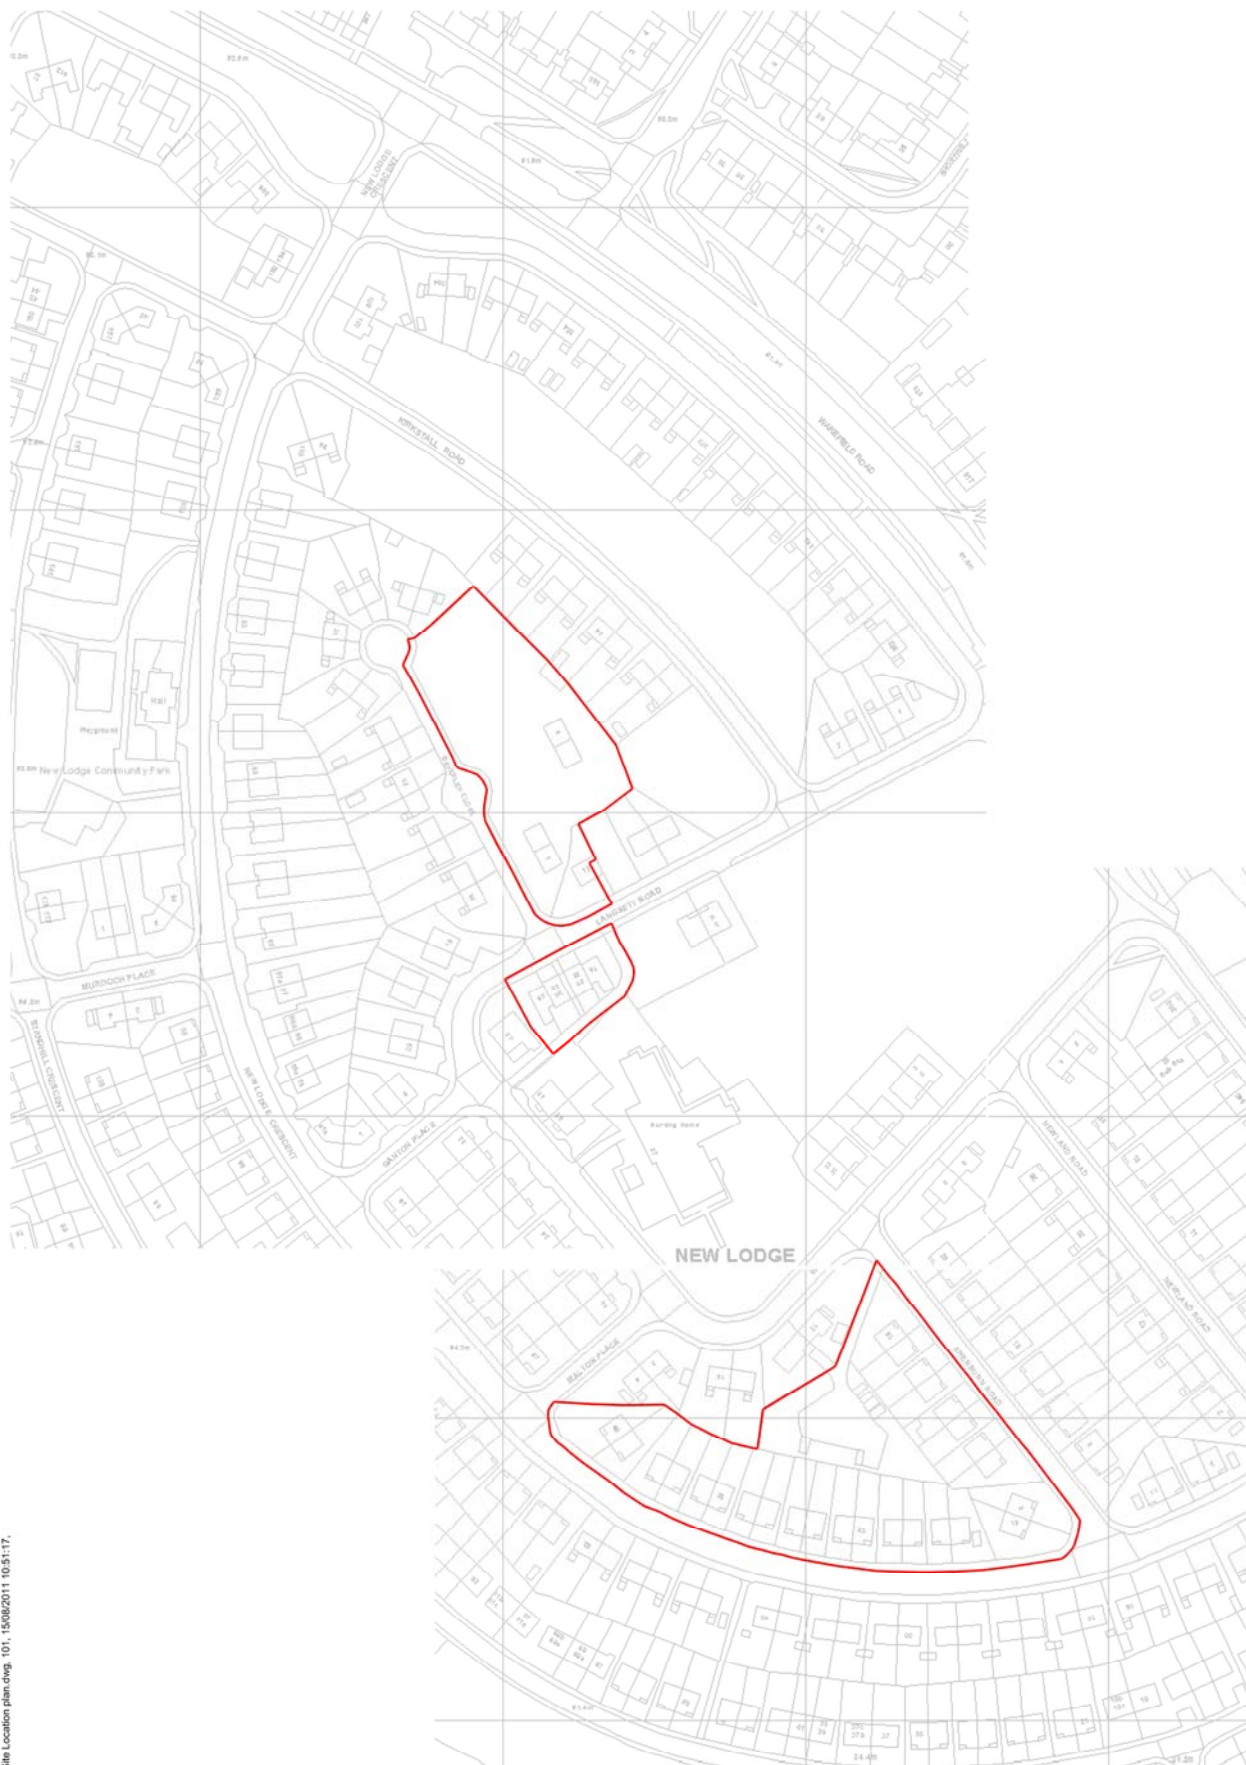


The general contractor is responsible for the verification all dimensions on site and the architect is to be informed of any discrepancy.

The status of information contained in a computer copy of this drawing shall be limited to that conveyed by the paper copy.

Revisions:

Rev A. 15.08.11 RJJ/Chk
Boundary adjusted to include footpath for new drop crossings.
Boundary adjusted adjacent to proposed keepmoat development.

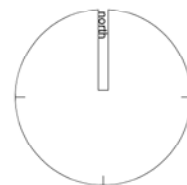

drawing status

approval
construction
preliminary
record
information
comment
tender

Scale 1:2500 @ a4

Date 25.July.2011

Drawn/Checked SHJRW

Dwg.No 2121.23.101A

Site Location Plan Newlodge Crescent - Phase II Barnsley Yorkshire Housing

