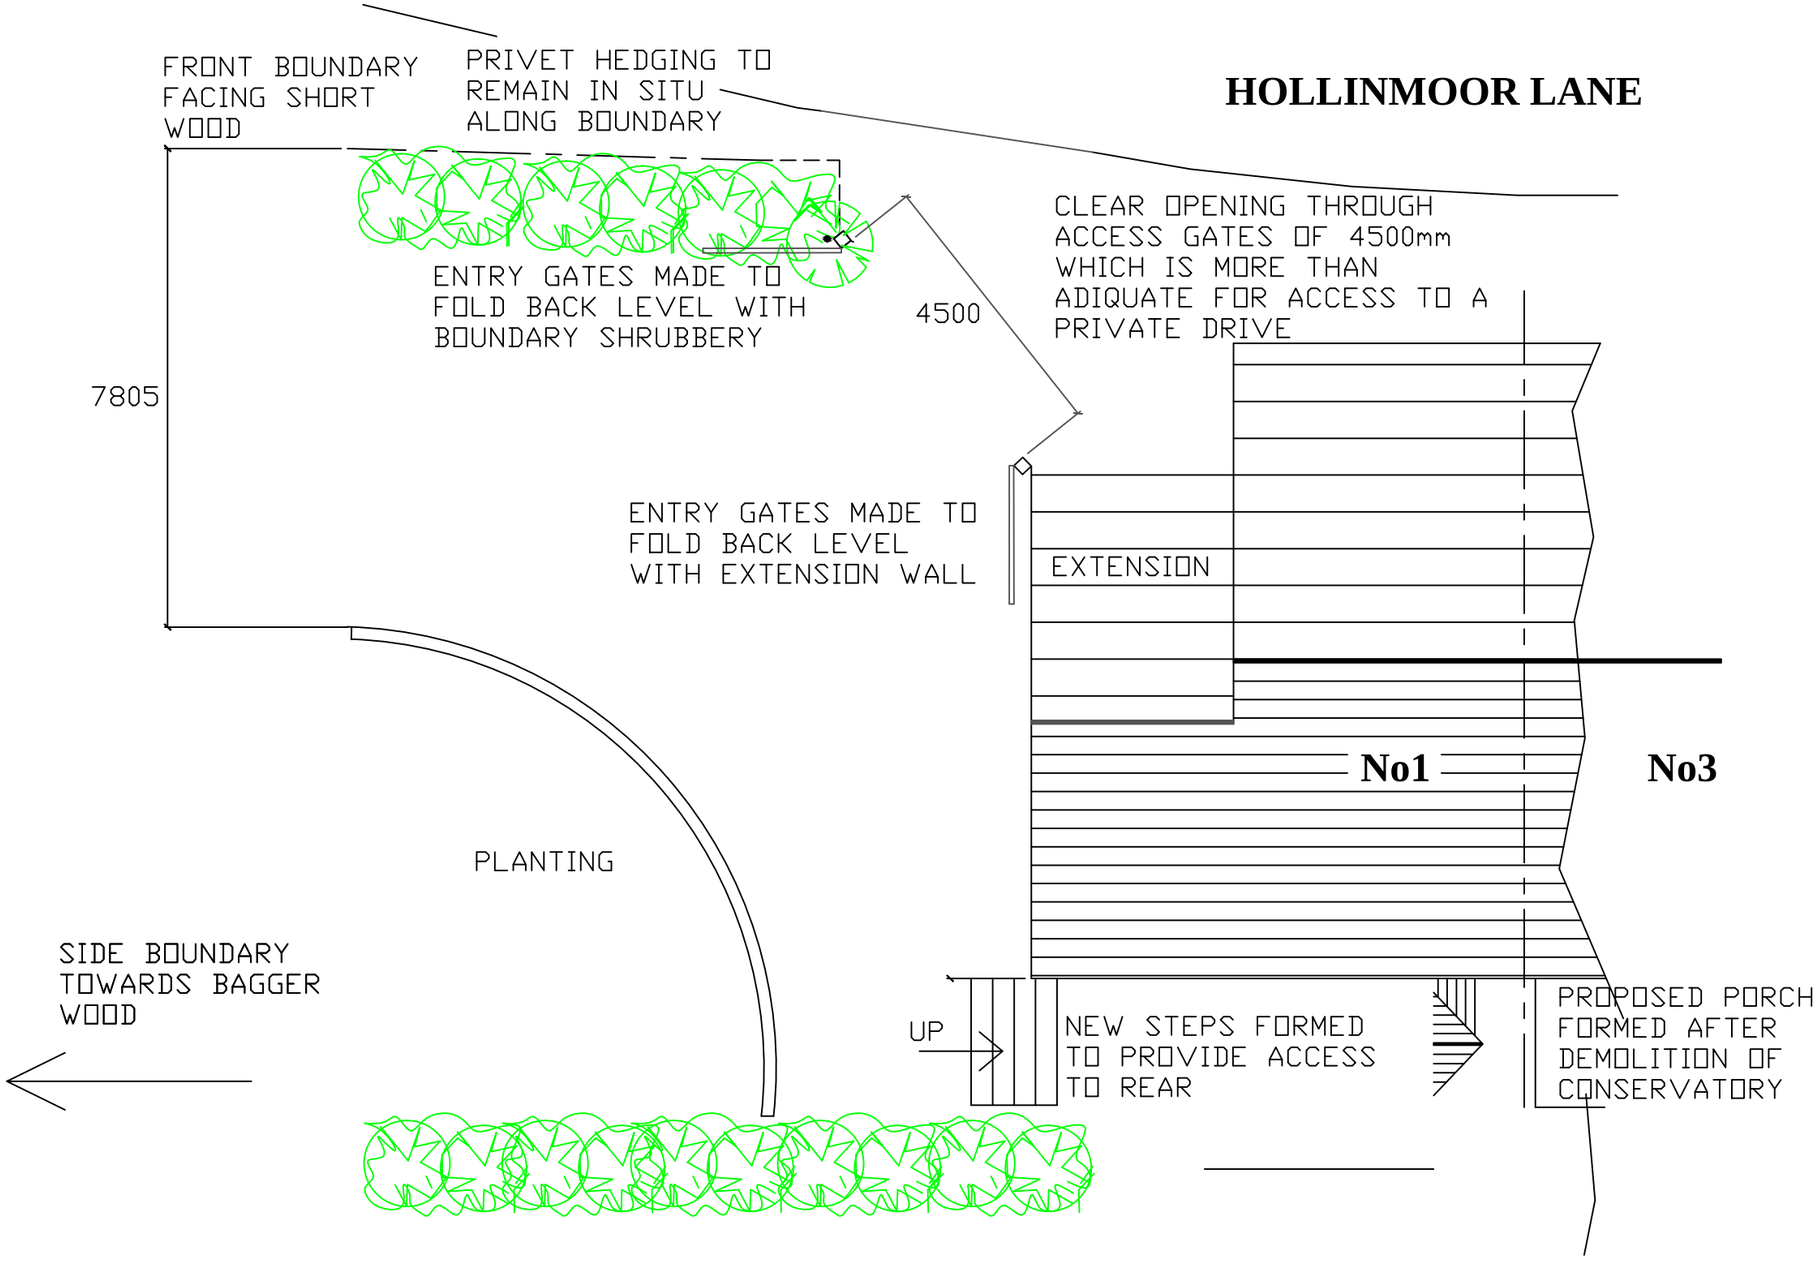

FRONT BOUNDARY
FACING SHORT
WOOD
PRIVET HEDGING TO
REMAIN IN SITU
ALONG BOUNDARY
HOLLINMOOR LANE
CLEAR OPENING THROUGH
ACCESS GATES OF 4500mm
WHICH IS MORE THAN
ADIQUATE FOR ACCESS TO A
PRIVATE DRIVE
ENTRY GATES MADE TO
FOLD BACK LEVEL WITH
BOUNDARY SHRUBBERY
4500
7805
ENTRY GATES MADE TO
FOLD BACK LEVEL
WITH EXTENSION WALL
EXTENSION
No1
No3
PLANTING
SIDE BOUNDARY
TOWARDS BAGGER
WOOD
UP
NEW STEPS FORMED
TO PROVIDE ACCESS
TO REAR
PROPOSED PORCH
FORMED AFTER
DEMOLITION OF
CONSERVATORY