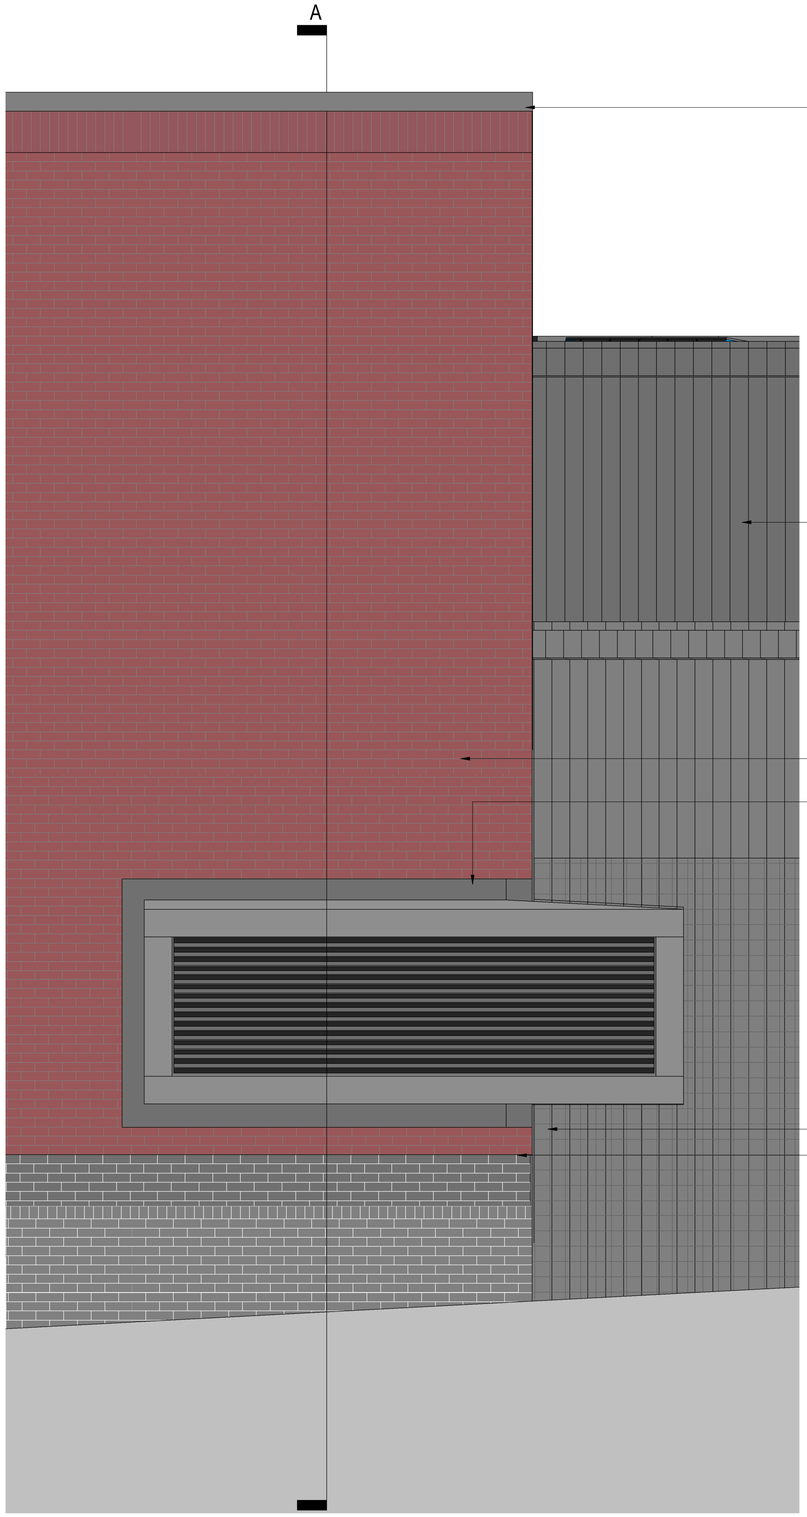

Part Elevation
1 : 25

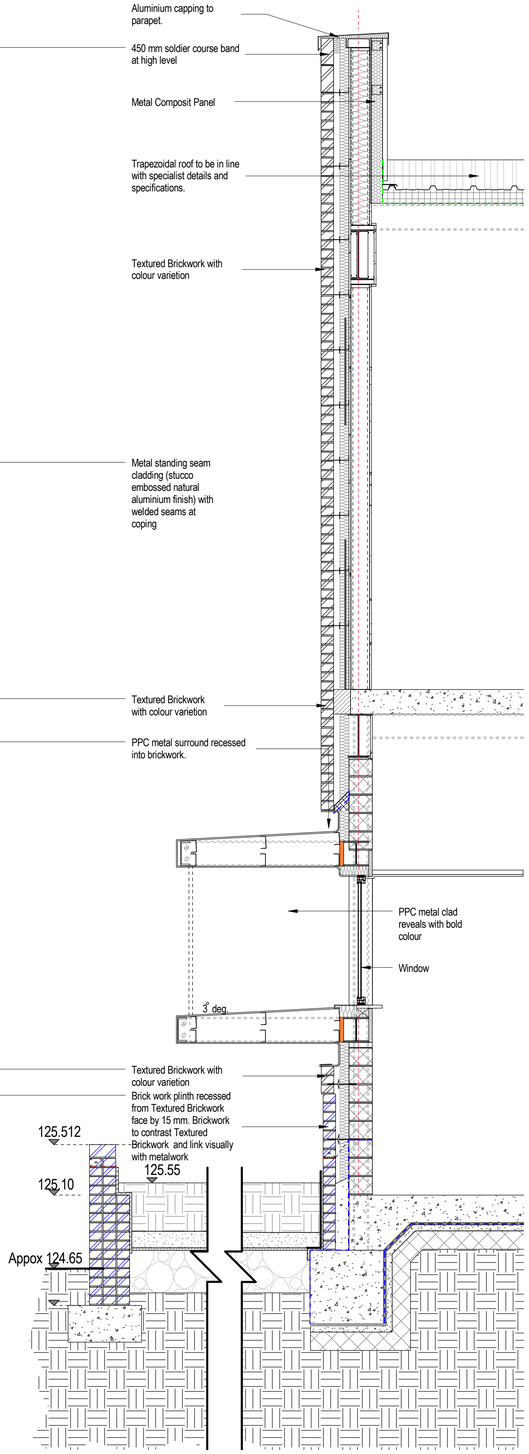

Section B-B
1 : 25

Rev	Date	Details	Drawn	Checked

Issued for:

PLANNING

Project/Client:
South Yorkshire Police
Barnsley Custody Suite

Project No:
IABR13003900

Dwg No:
Z - 122

Rev:

Drawing:
Wall Strip Section & Proposed Matirials

Scale:
1 : 25 @A1

Drawn By: EM Date: 12.08.15

Checked By: OP Date: 12.08.15

ARCHIAL | NORR
Walker Building, 58 Oxford Street, Birmingham B5 5NR
T: +44 (0)121 616 1448 F: +44 (0)121 633 4832
www.archialnorr.com

Contractors must work only to figured dimensions which are to be checked on site.
© INGENIUM ARCHIAL LIMITED. An Ingenium International Company .