

The general contractor is responsible for the verification all dimensions on site and the architect is to be informed of any discrepancy.



The status of information contained in a computer copy of this drawing shall be limited to that conveyed by the paper copy.

#### Design Criteria

Site to comply with the following design criteria subject to confirmation of the form of construction and assessment by an external accredited assessor.

- ☒ Design and Quality Standards: (GN)
- ☒ Code for Sustainable Homes Level: (3)
- ☐ BREEAM Rating: (NA)
- ☐ Lifetime Homes: (No)
- ☒ Building For Life Minimum Score: (14)
- ☒ Secured by Design: (Full)

Revisions:

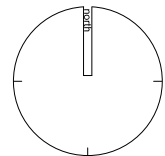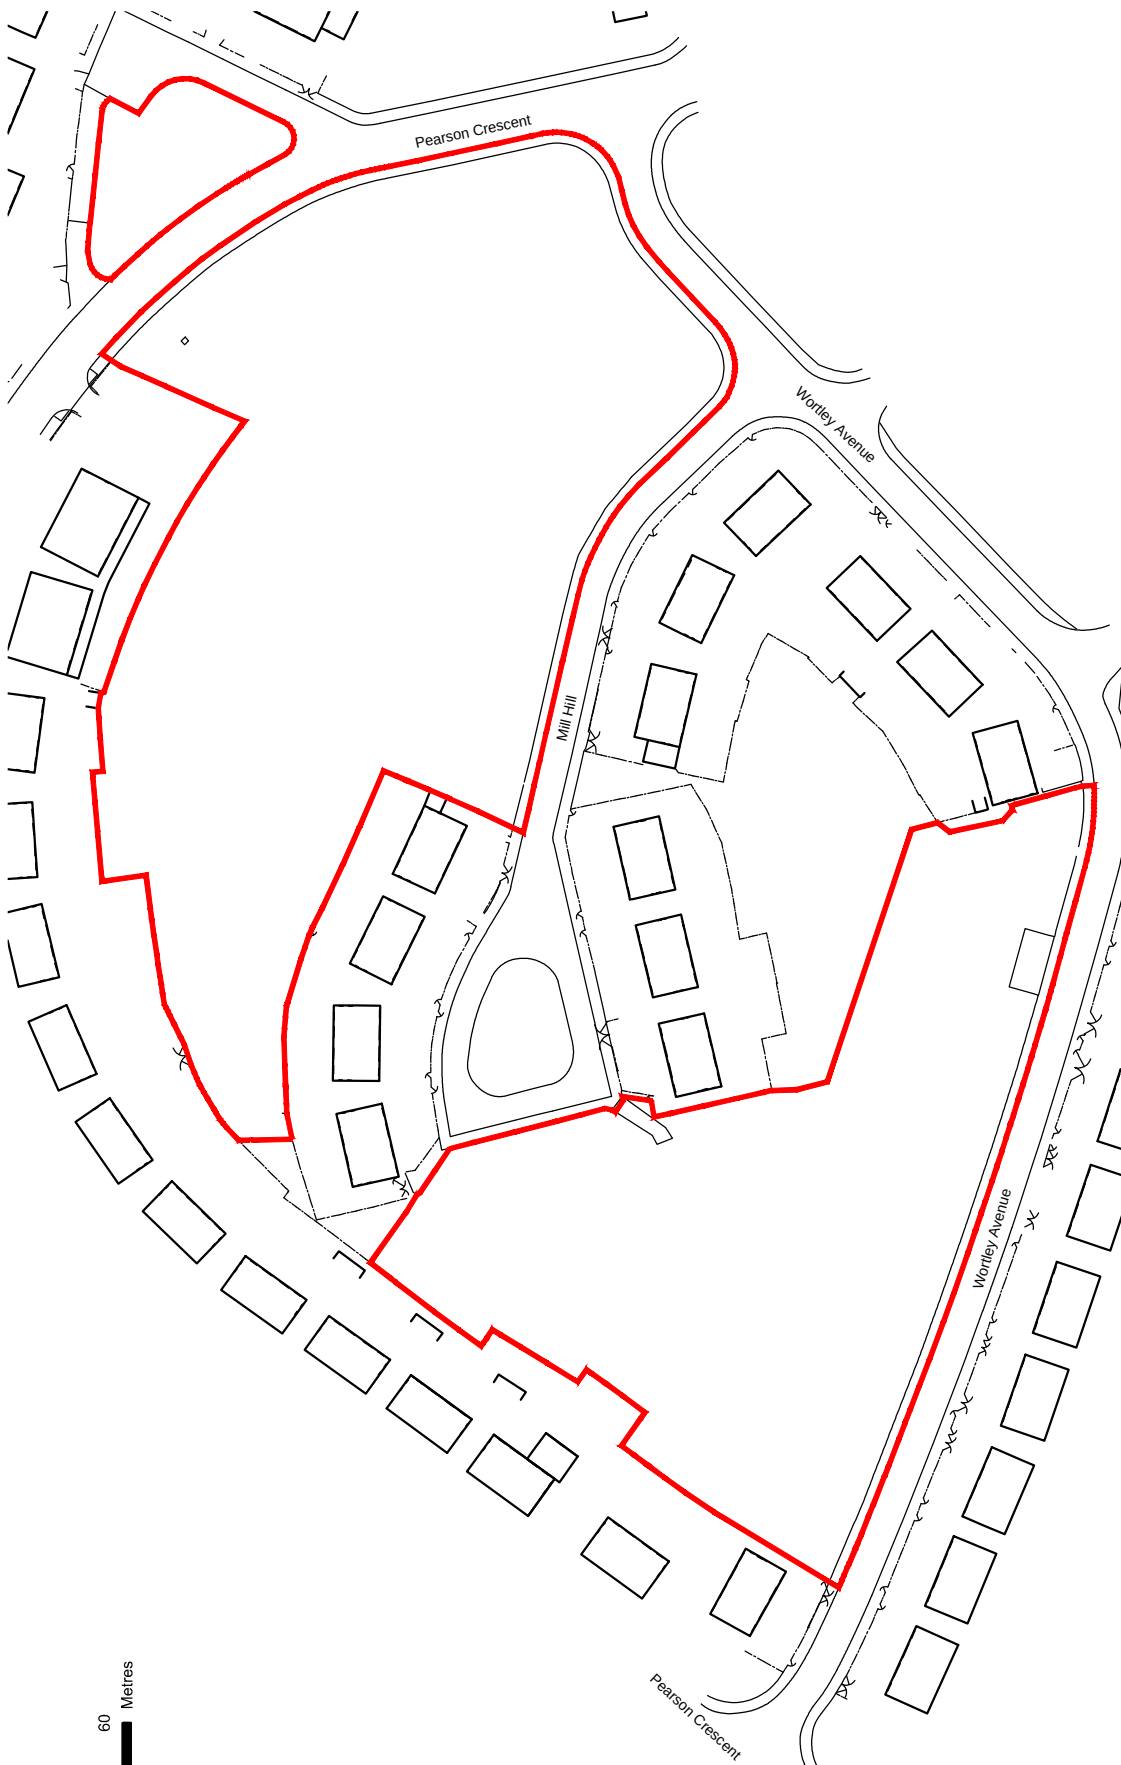

#### Drawing Status

|                                      |                                              |
|--------------------------------------|----------------------------------------------|
| <input type="checkbox"/> preliminary | <input checked="" type="checkbox"/> planning |
| <input type="checkbox"/> information | <input type="checkbox"/> tender              |
| <input type="checkbox"/> comment     | <input type="checkbox"/> construction        |
| <input type="checkbox"/> approval    | <input type="checkbox"/> record/as built     |

Scale 1:1250 @ a4

Date June.2012

Drawn/Checked SHJRW

Dwg.No 2121.75.100

# Location Plan

## Pearson Crescent

Aldham Estate, Wombwell  
Yorkshire Housing



1:1250 SCALE BAR  
0 10 20 40 60 Metres