


**2** **Site - Proposed - Site Working Plan**
1 : 200

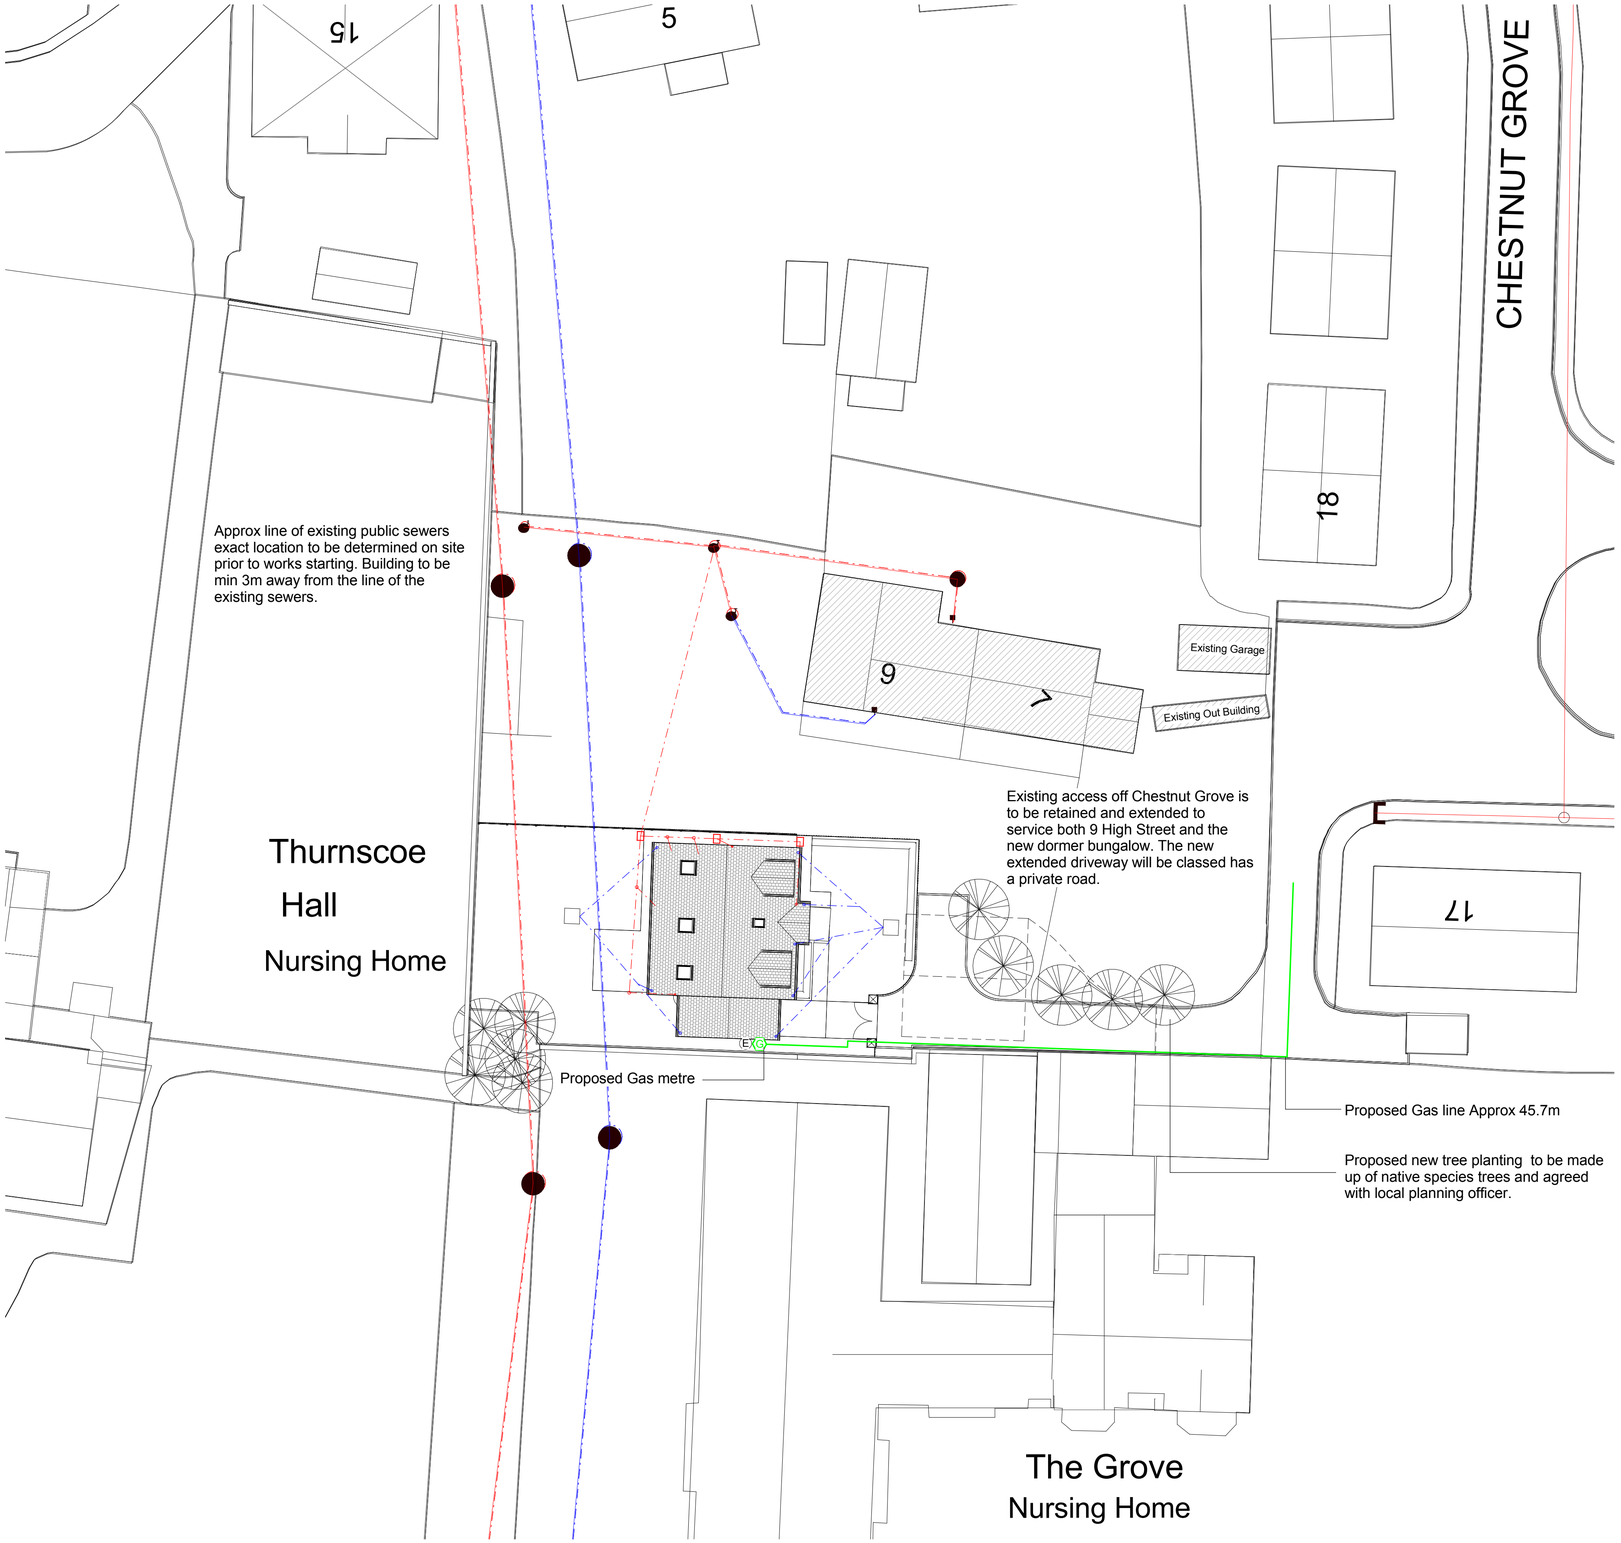


**1** **Location Plan**
1 : 1250

| Rev | Description | Date |
|---|---|---|
| A | Notes and drainage added to Site Plan | 02.02.2016 |
| B | GAS Metre and notes added. | 08.02.2016 |

KENNEDY DESIGN
www.kdesignuk.com

PROJECT
Proposed Erection of Four Bedroom Dormer Bungalow

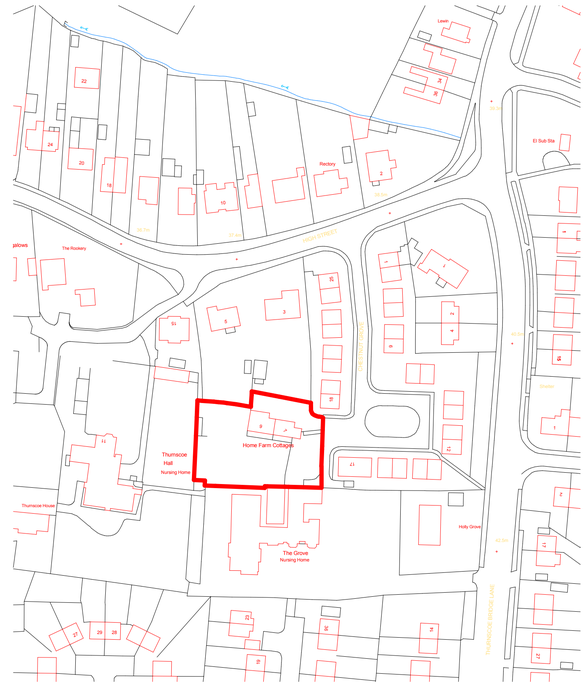TITLE
Land Adg 9 High Street
Thurnscoe, Rotherham
S63 0ST

CLIENT
Mr R Holmes

| DRAWN BY | CHECKED BY | DATE |
|---|---|---|
| Author | Checker | 01/23/07 |

| SCALE (@ A1) | PROJECT NUMBER |
|---|---|
| As indicated | Q39 |

| DRAWING NUMBER | REV |
|---|---|
| Q39-01 | B |

05/05/2016 12:05:19