SCALE 1:1250@A3

SCALE 1:250@A3

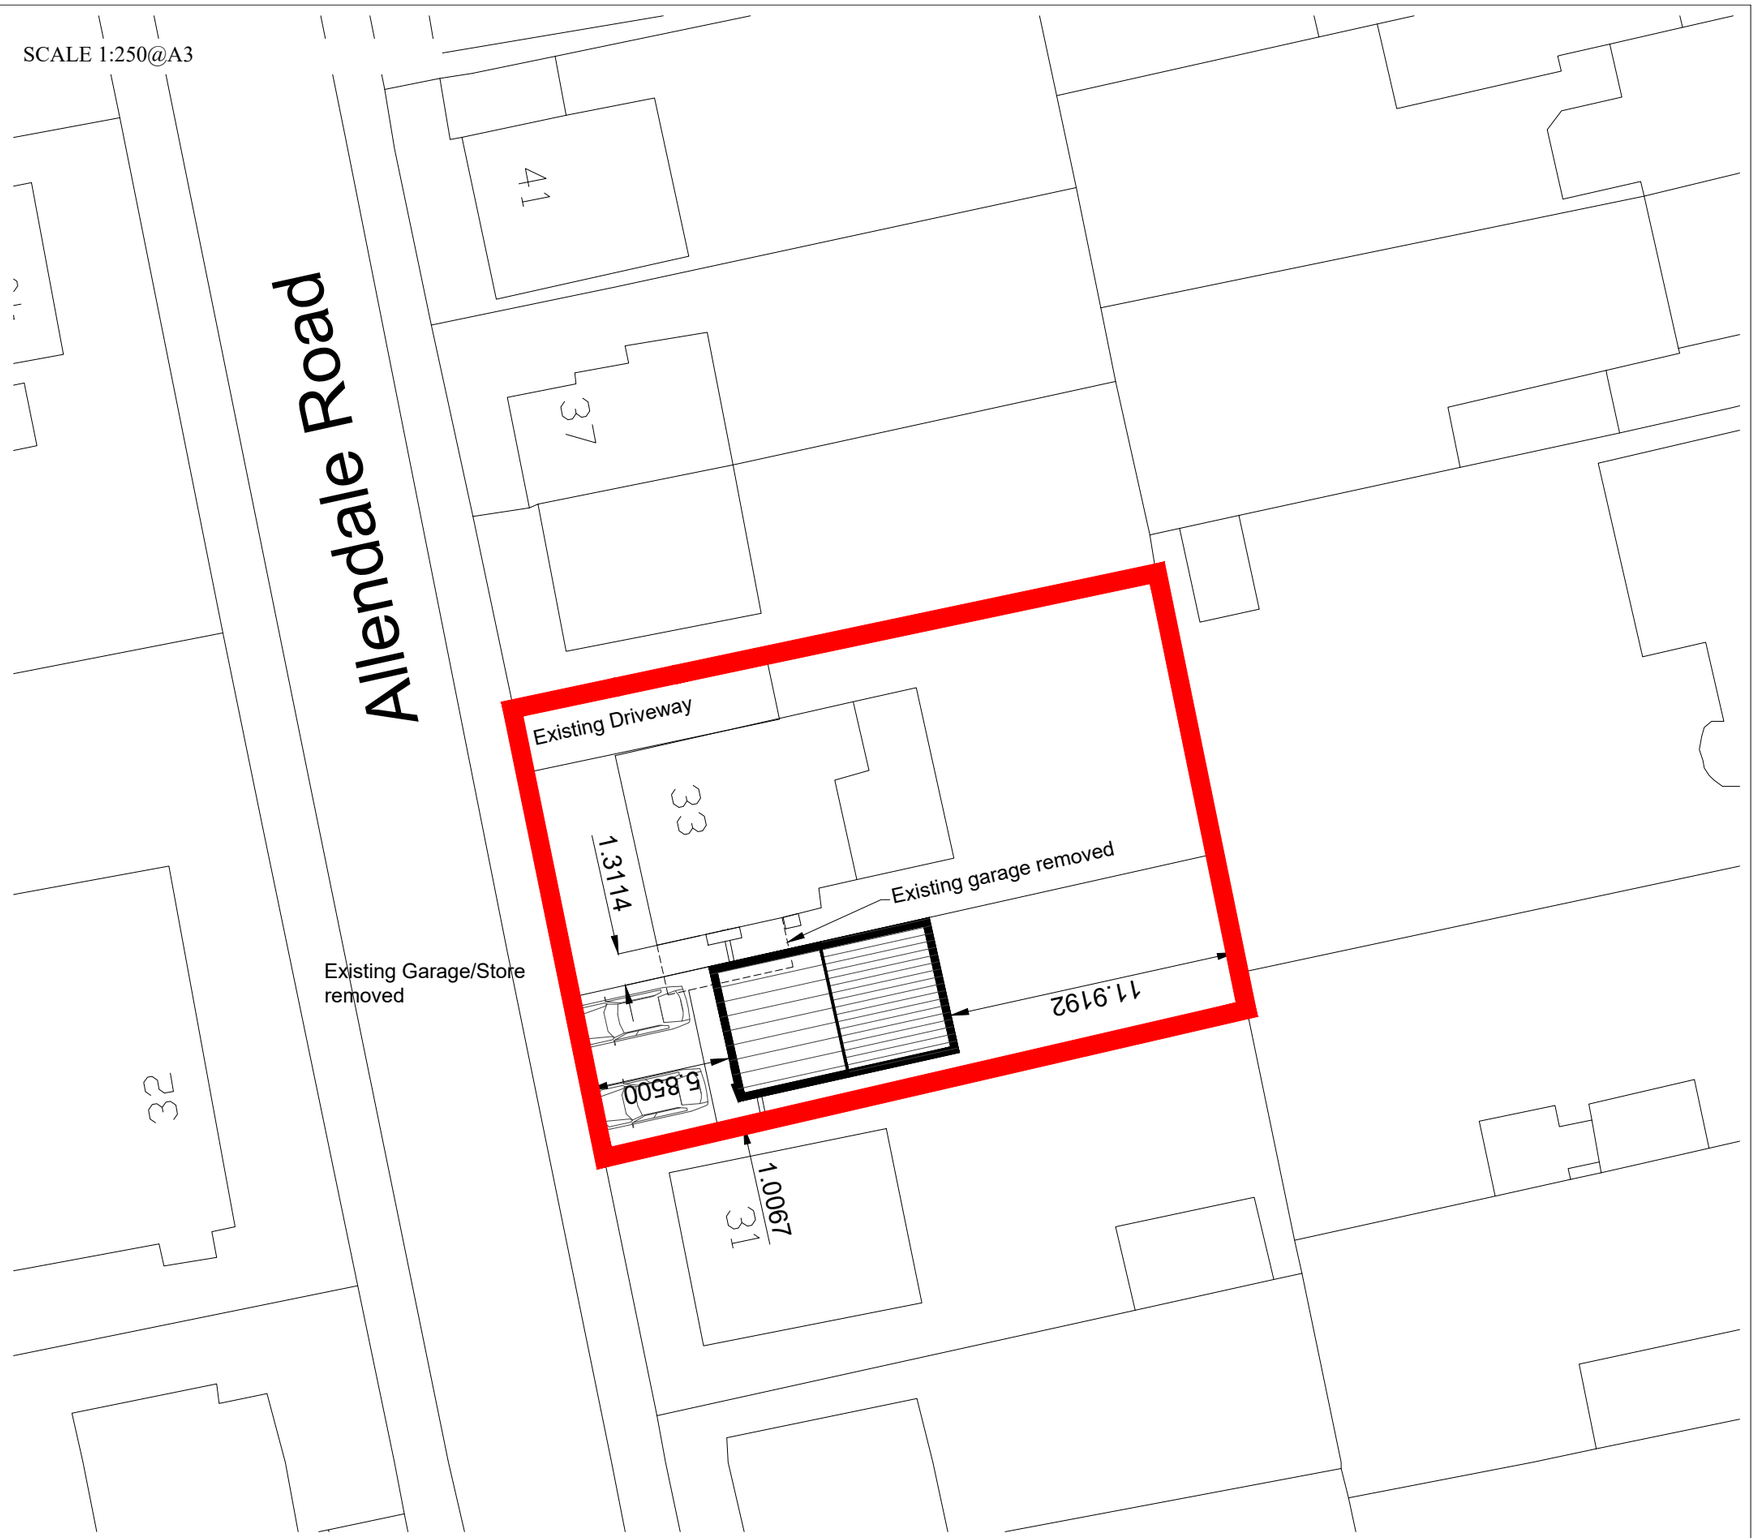

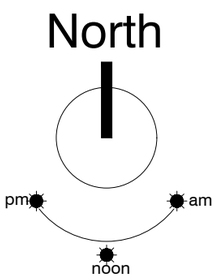

CLIENT DETAILS	PROJECT DETAILS	TITLE		REV	DESCRIPTION	DATE	
Mr & Mrs Djokica 33 Allendale Road Barnsley S75 1BL	Demolition of existing garage and new detached dwelling in existing grounds	Site and Location Plan					Residential S72 Ltd, 9 Malham Close, Shafton Barnsley, S72 8PE T 01226 717079 M 07920 724305
	REFERENCE: 19-004-01	SCALE- As Shown DATE- 18.02.19	DRAWN- ikc CHECKED-				

Residential S72