


Site section A-A 1: 100 @ A1

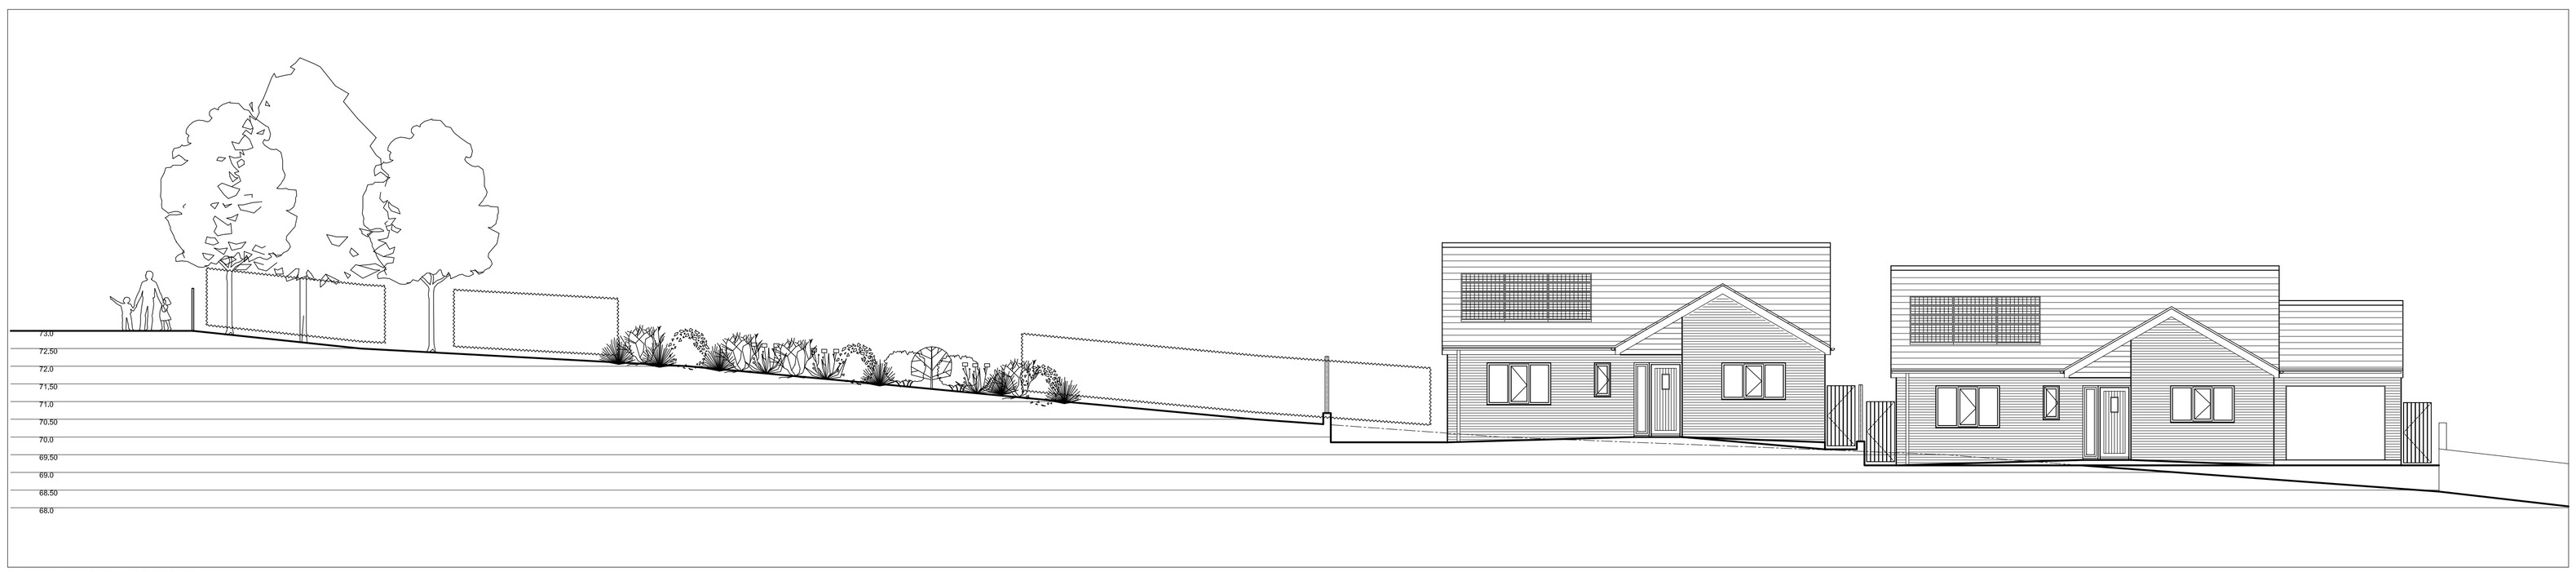

Site Section B-B 1: 100 @ A1



Site section C-C 1: 100 @ A1

BARNSLEY
Metropolitan Borough Council

Property & Procurement
Jeremy Sykes
Head of Asset Management,
PO Box 687, Barnsley,
S70 9JN
Tel. 01226 770770
Fax. 01226 774399

PROJECT
Rockingham Street
Housing development

DRAWING
Proposed sectional
elevations

Drawn		Revision
ljk		–

Scale	Date
1:100 @ A1	DEC 2010

Project Code	Drawing No.
HSG 4010	A –03