


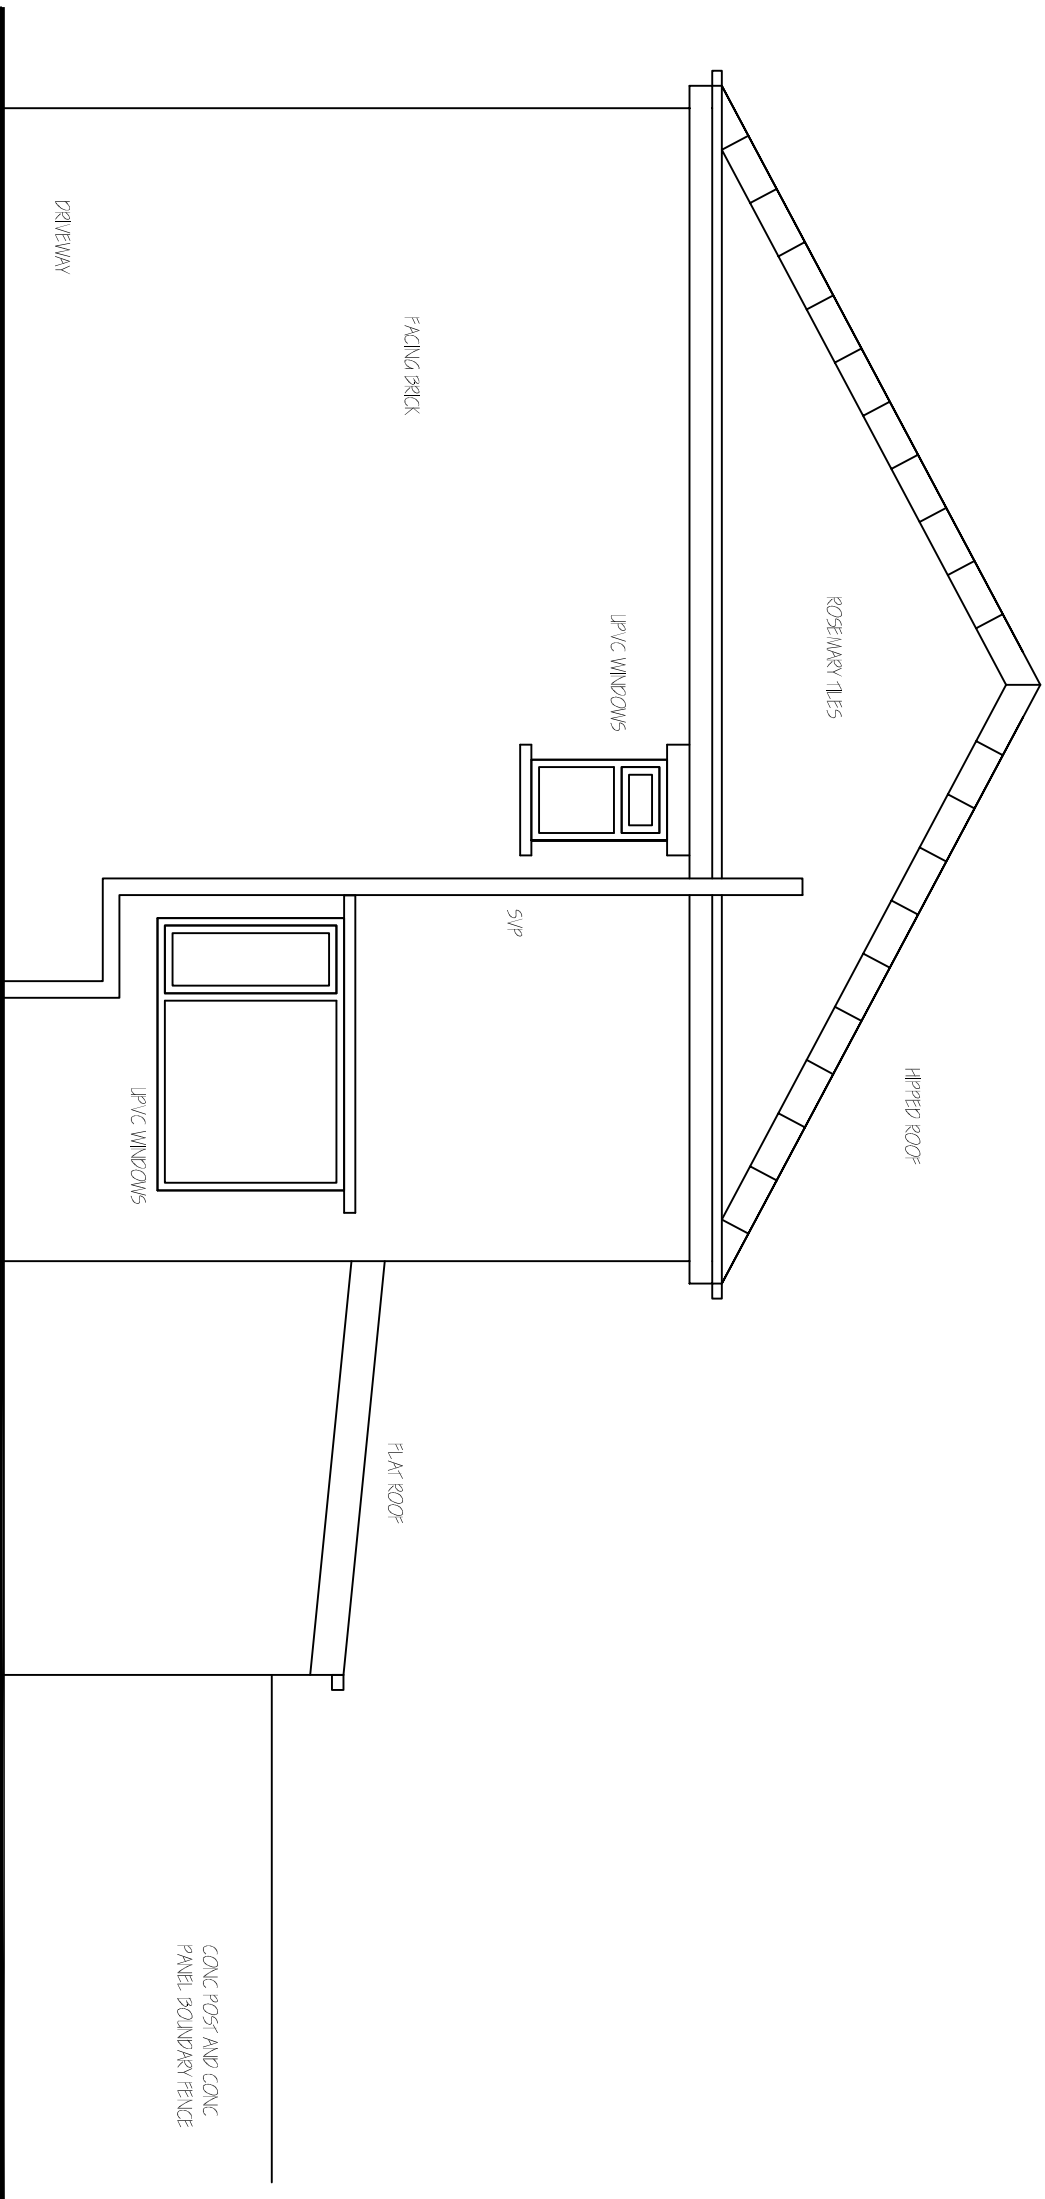

Existing side elevation 1:50

Revisions	A. A----	00-00-00
This drawing is for planning permission only and is not a construction drawing.		
Drawing Title	EXISTING-SIDE-ELEVATION	
Job No. - Dwg No.	LW/2014/4	-
Client:	MR LEE WALKER 129 LAITHES LANE AHERNLEY BIRMINGHAM B71 1SL	
Scale.	1:50	