


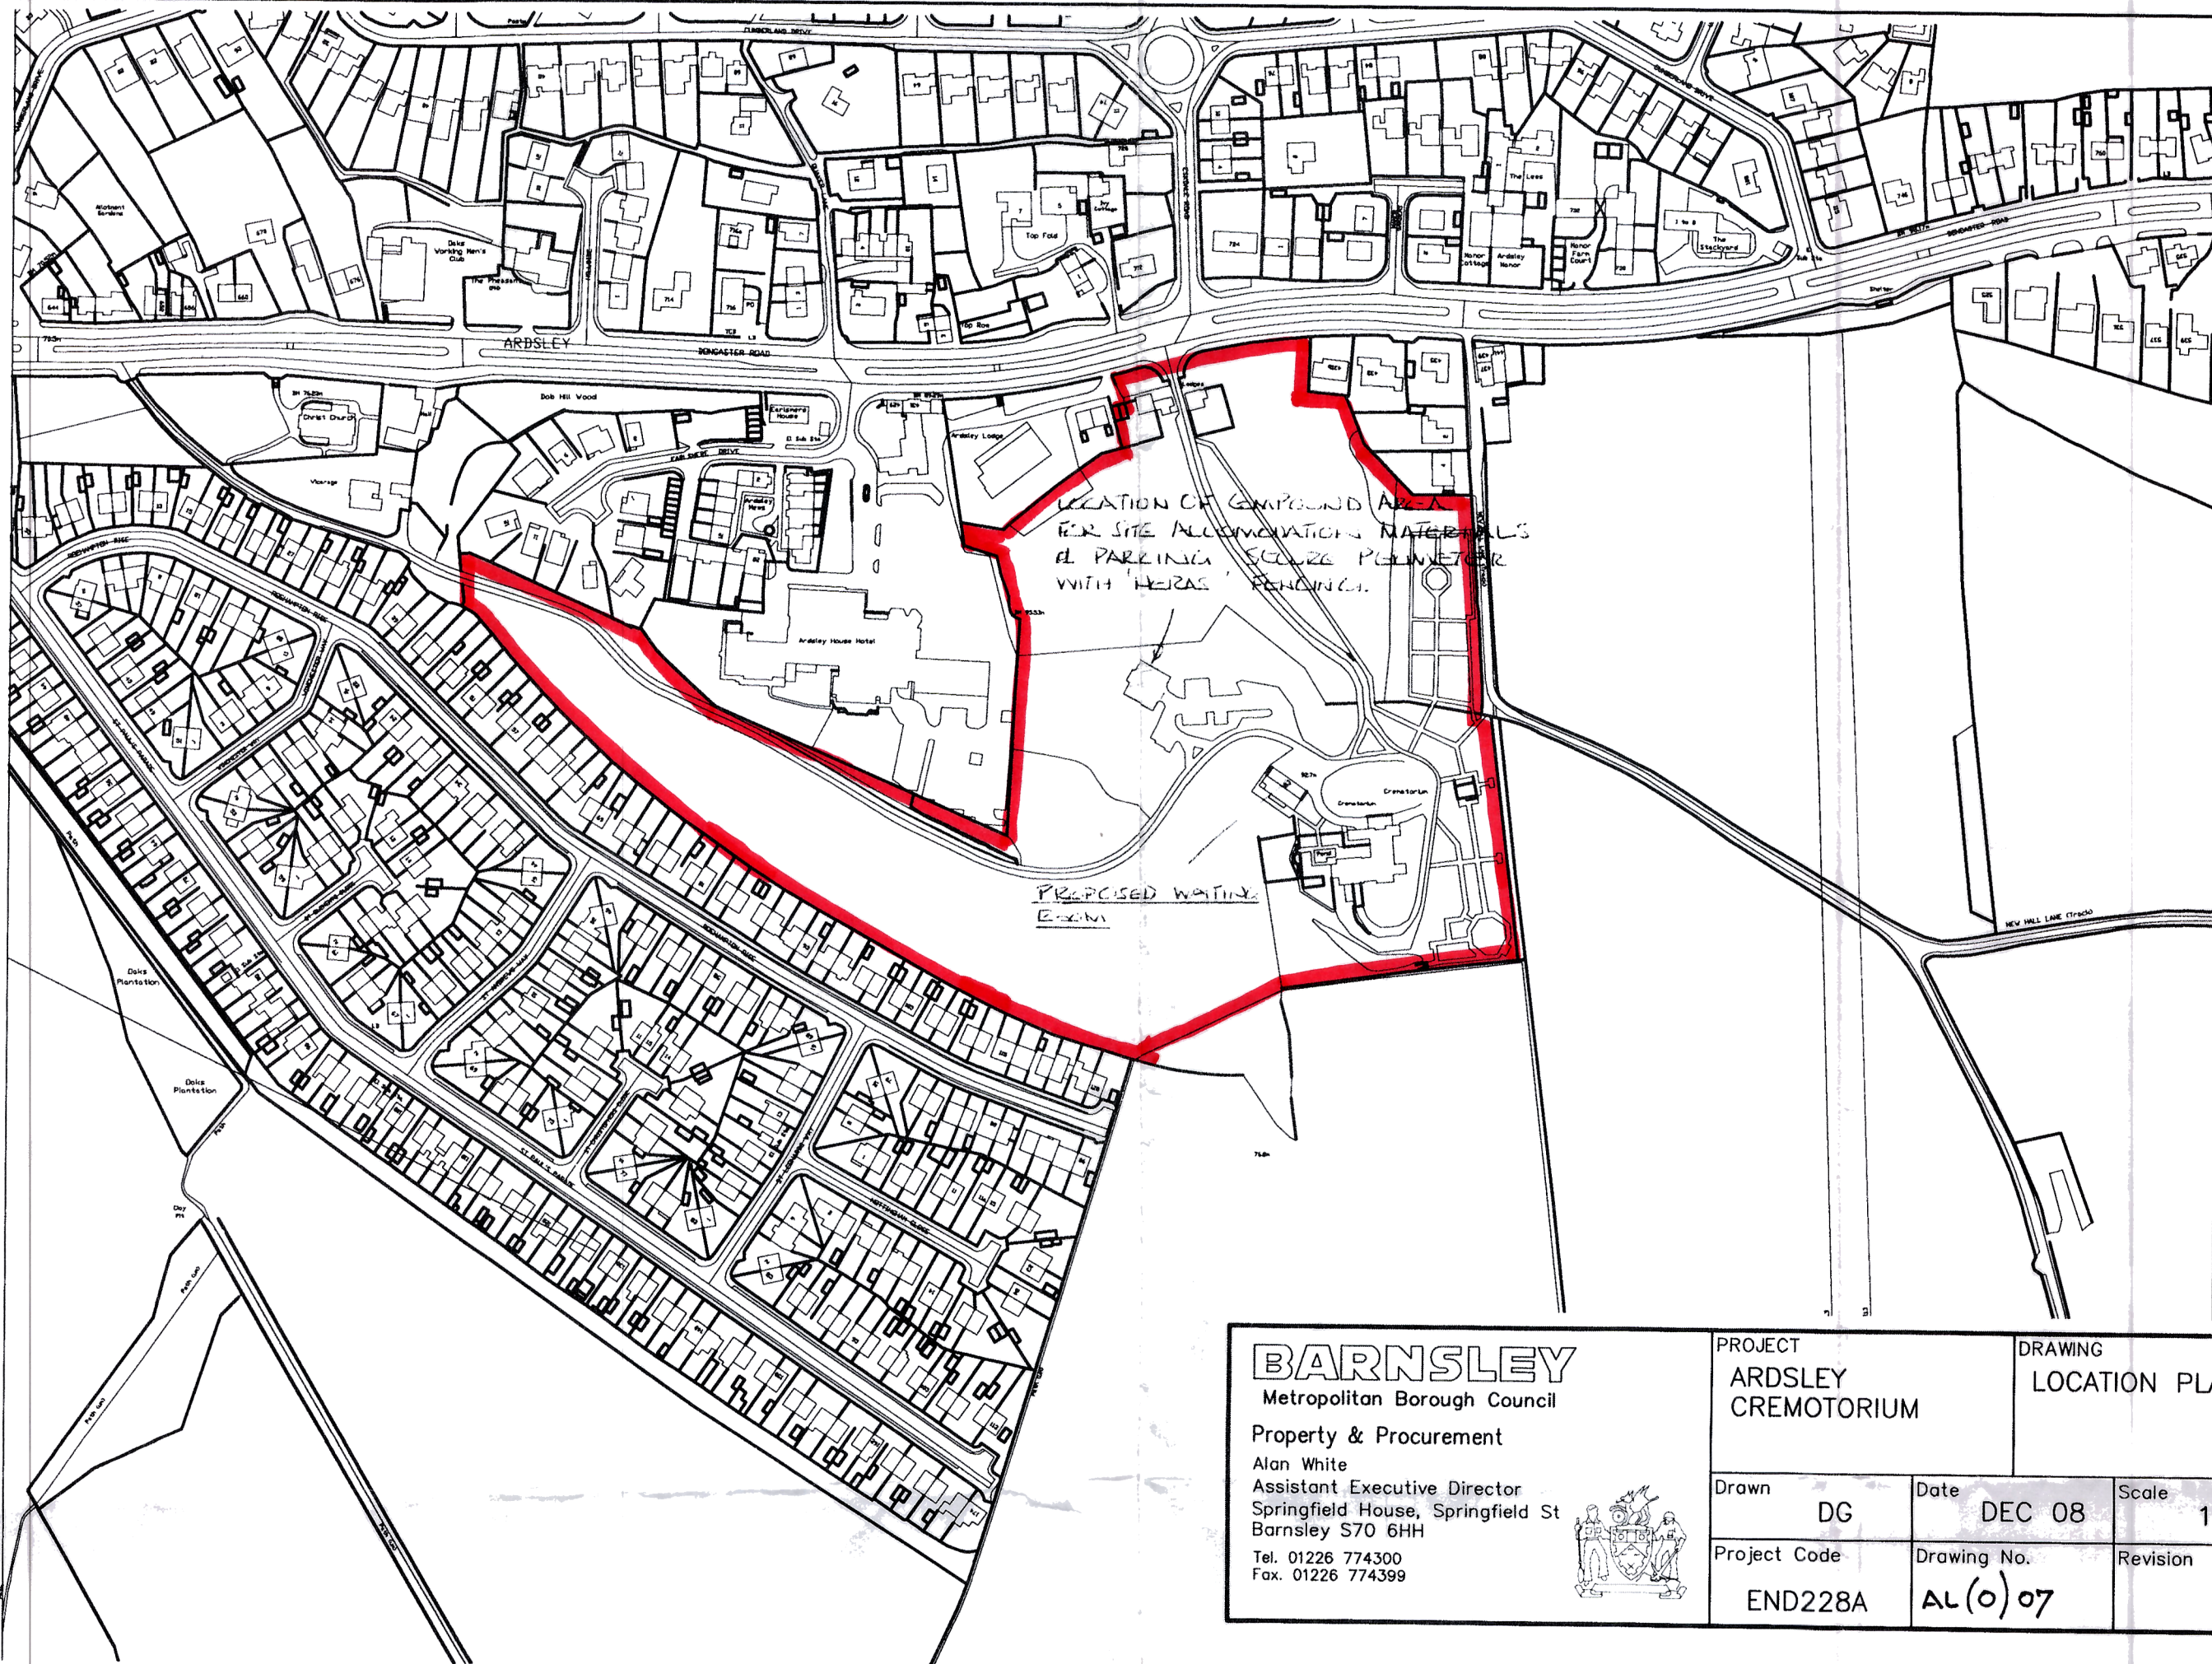

BARNDSLEY Metropolitan Borough Council Property & Procurement Alan White Assistant Executive Director Springfield House, Springfield St Barnsley S70 6HH Tel. 01226 774300 Fax. 01226 774399		PROJECT ARDSLEY CREMATORIUM		DRAWING LOCATION PLAN	
		Drawn DG	Date DEC 08	Scale 1:2500	
		Project Code END228A	Drawing No. AL(0)07	Revision	