

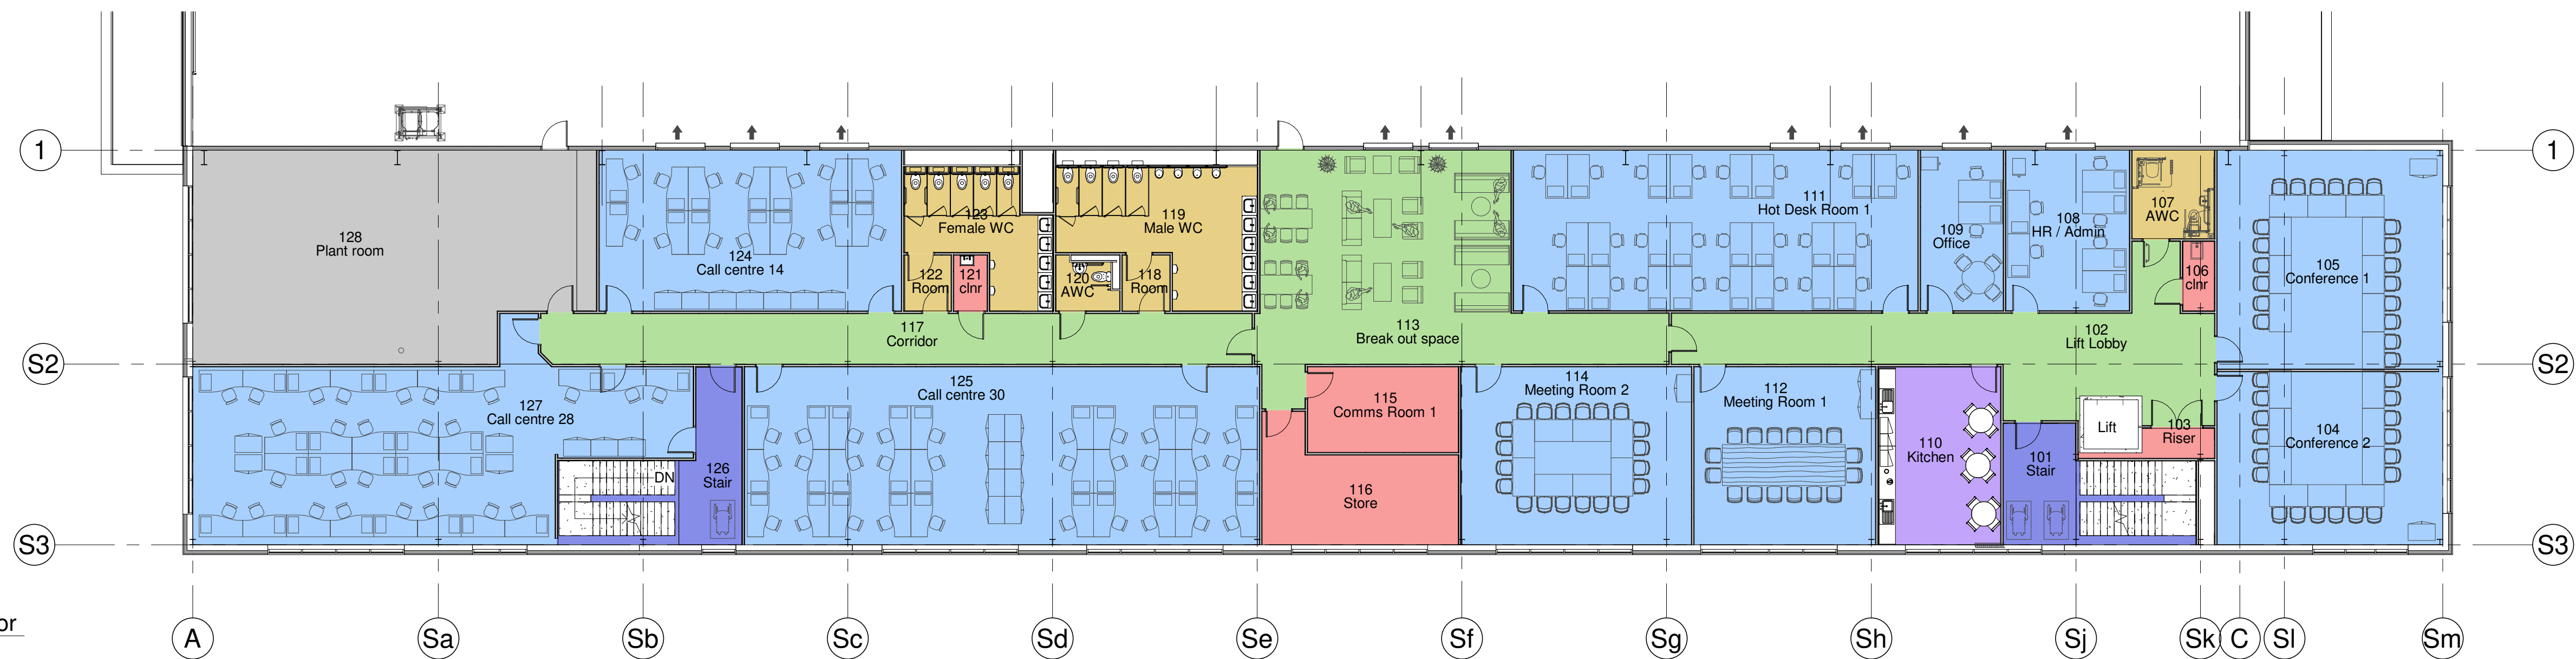


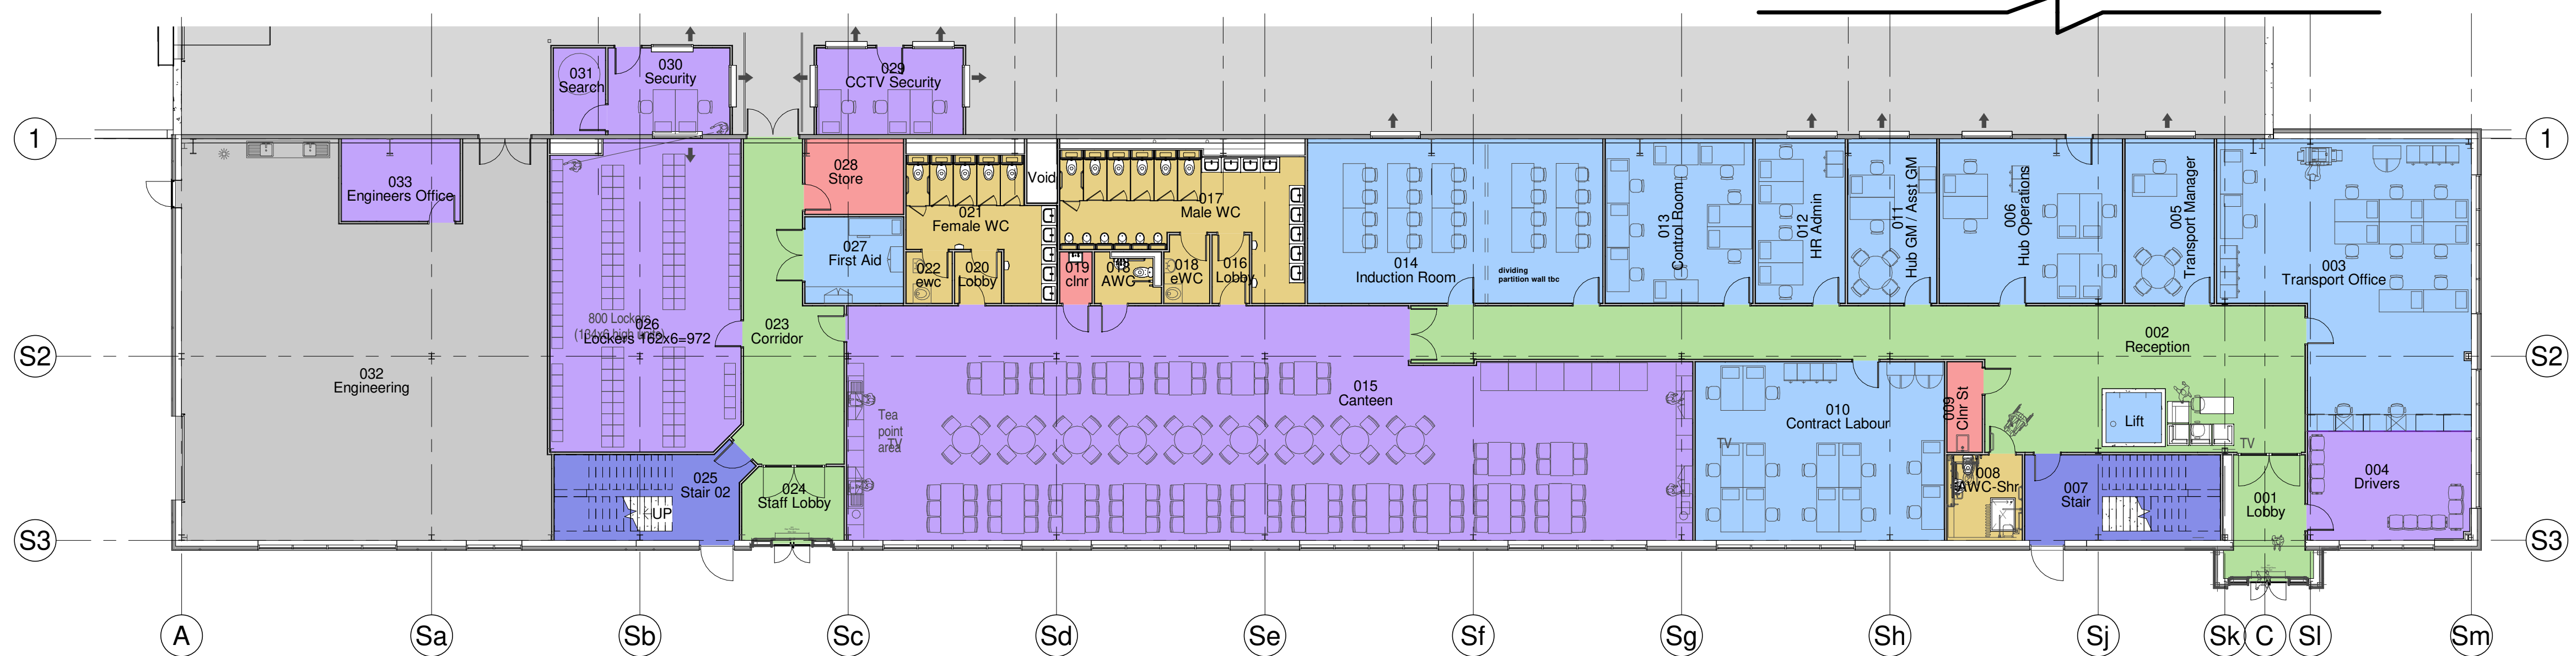

00 Warehouse Grd Floor WC's
1 : 150

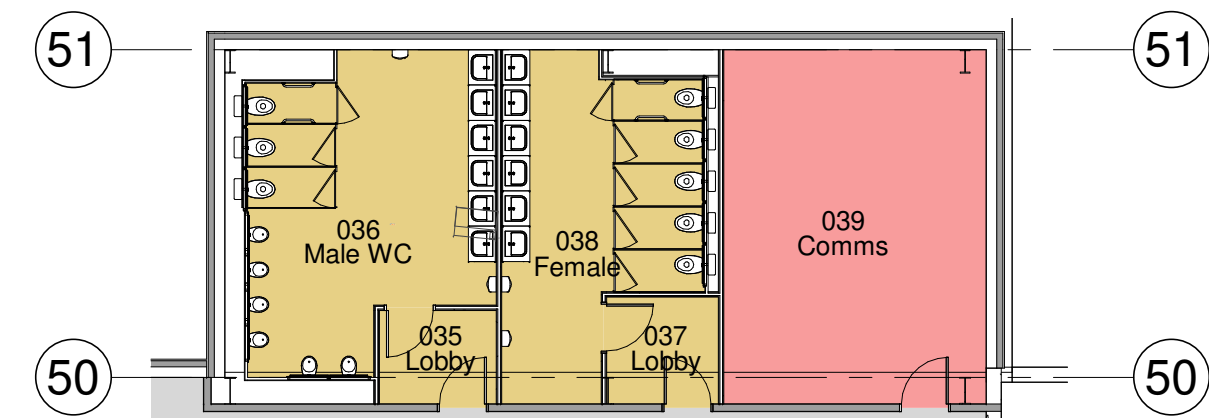

P05: Furniture layout updated	18may2020 JM
P04: office layout and grids updated	12may2020 PL
P03: Minor amendments to office layout	07.05.2020 JM
P02: Colours removed, MHE displayed where applicable	05.05.2020 JM
P01: Planning issue	31.03.2020 JM
Rev.	Date/Checked

newlands
developments

The Old Rectory Rectory Lane Milton Malsor
NORTHAMPTON NN7 3AQ
t: +44 (0)1604 858916 f: +44 (0)1604 859123
www.peter-haddon.com

pHp
architects

pHp Architects
Hermes Plot 1
Hoyland Common, Barnsley.

GA Office Plans
Status **PLANNING**
Drawn JM Checked PL
Date March 2020

Project Number:
HOY-pHp- 1B-NA-DR-A-4400- 201 P05
Scale@ A1 1 : 150

Copyright reserved. Dimensions to be checked on site.
Discrepancies to be reported before proceeding.