



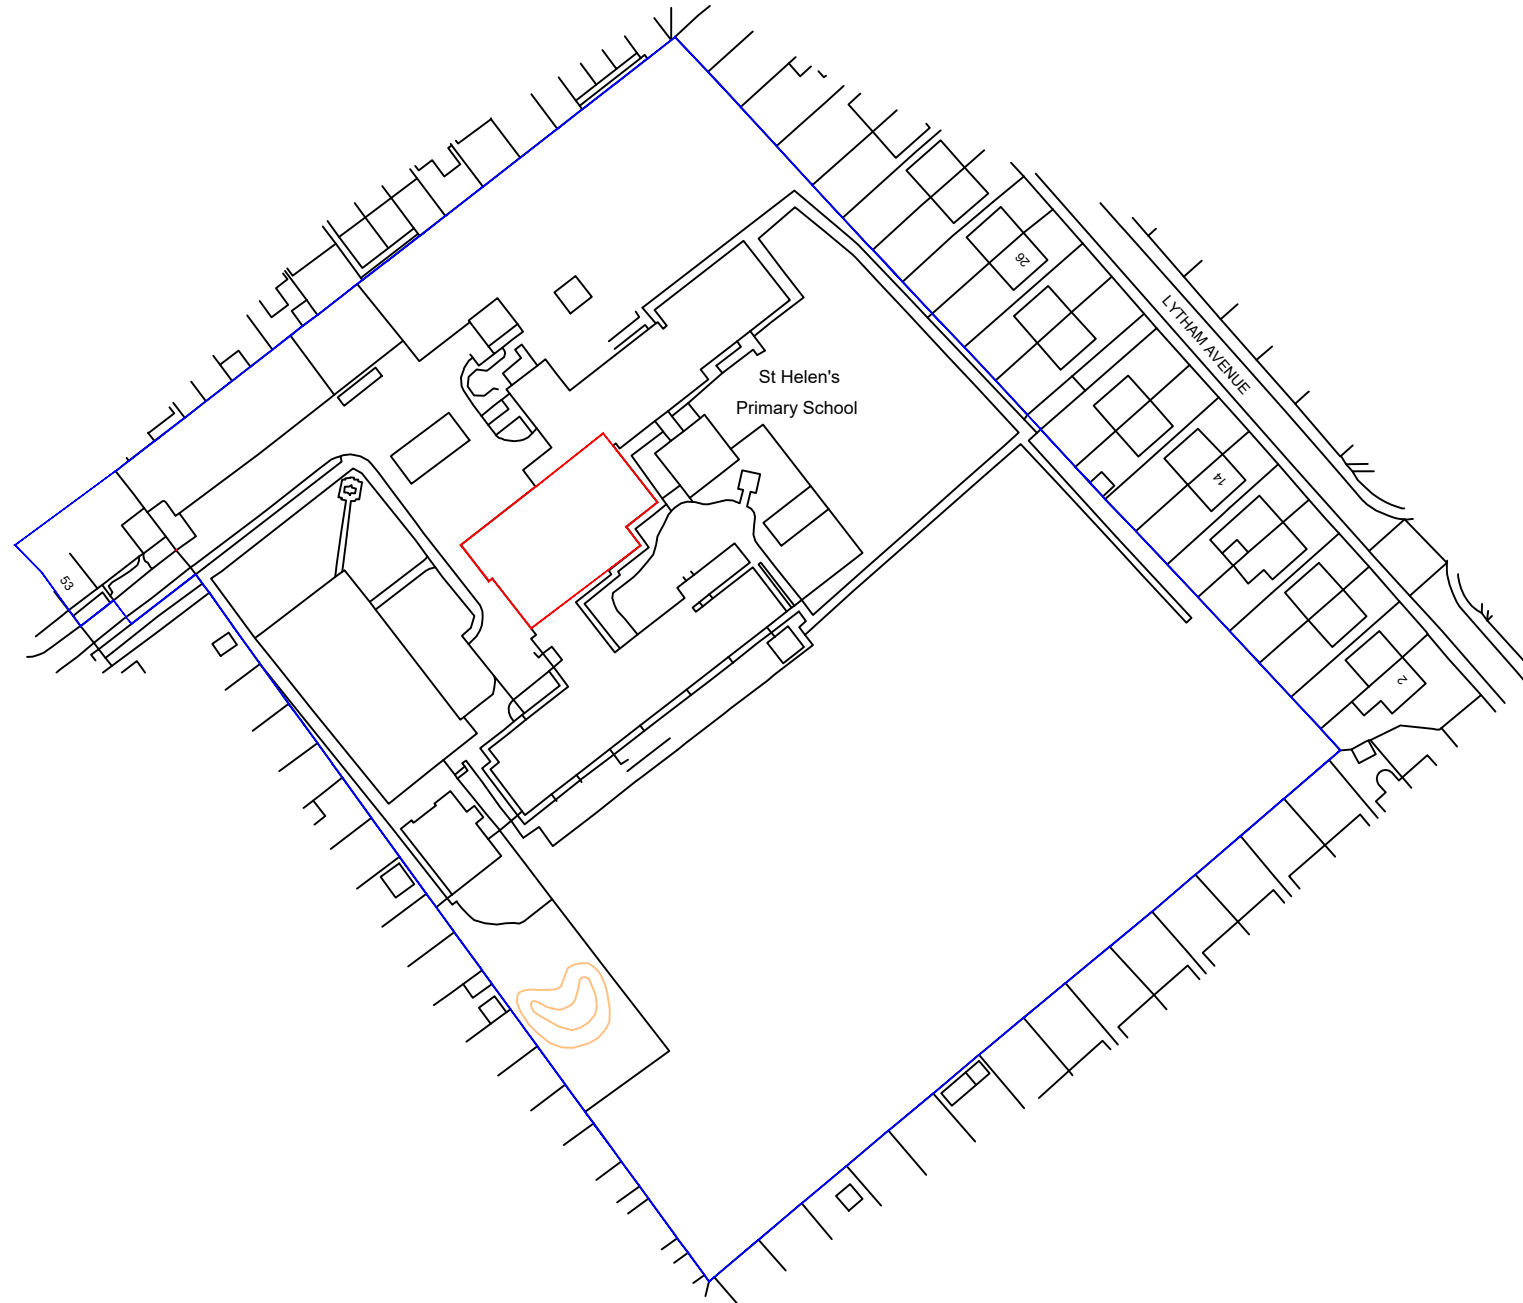

Produced on 15 May 2023 from the Ordnance Survey National Geographic Database and incorporating surveyed revision available at this date.
This map shows the area bounded by 436655 408290,436702 408240,436774 408289,436837 408346,436779 408417,436722 408443,436697 408458,436637 408421,436598 408375,436586 408346,436618 408346,436655 408290
Crown copyright and database rights 2023 OS 100054135. Supplied by copla ltd trading as UKPlanningMaps.com a licensed Ordnance Survey partner (OS 100054135).
Data licence expires 15 May 2024. Unique plan reference: vx/949515/1280685

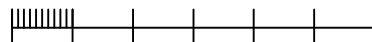

General Notes

No.	Revision/Issue	Date

Firm Name and Address
eEnergy Services UK Ltd
20 St Thomas Street
London
SE1 9RS

Project Name and Address
Solar PV installation
St Helens Primary Academy
St Helens Way
Barnsley
S71 2PS

Drawing Title
Block Plan

Project	SOR-008114/32	Sheet
Date	13 May 2023	
Scale	1:1250 @ A3	