


This drawing is the copyright and remains the property of Charrette Architecture Ltd and must not be reproduced in whole or in part without their written permission.
Do not scale from this drawing. Refer to printed dimensions only.
All dimensions are to be checked by using site measurements and discrepancies reported to the designers.
This drawing must be read in conjunction with all other Consultants and Subcontractors drawings, together with any written specifications and relevant contract documents

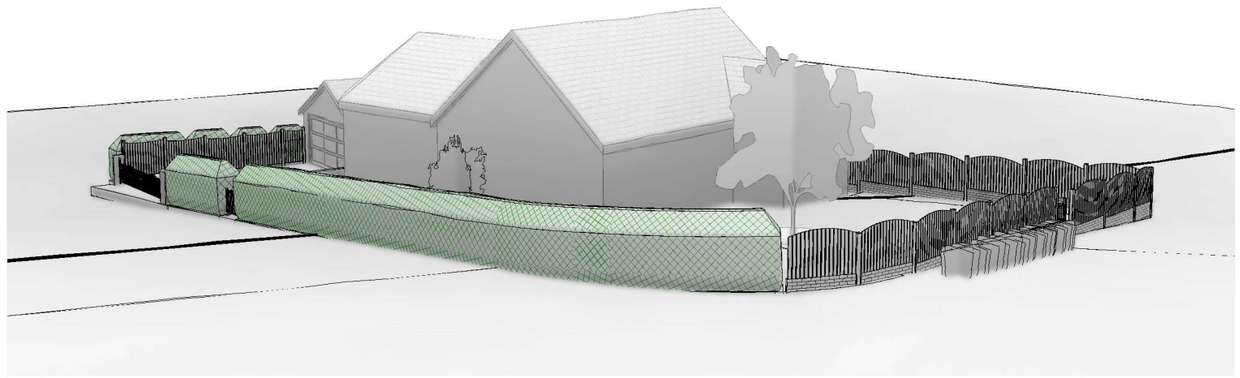

3D View
Existing

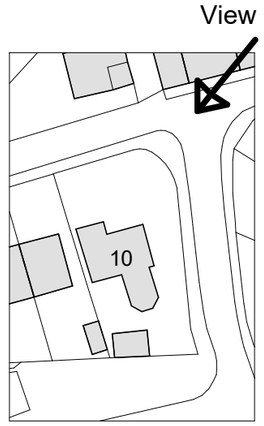

View Plan
Scale 1 : 1000

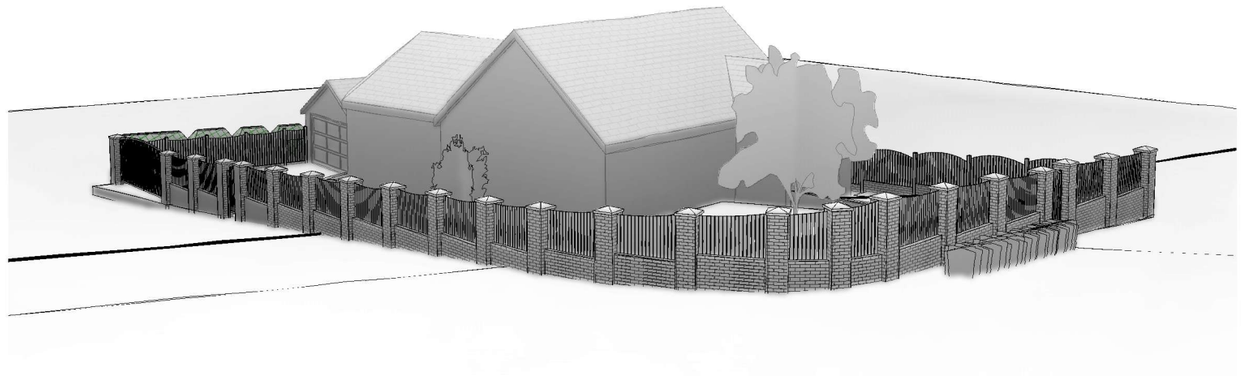

3D View
Proposed

Charrette Architecture Ltd
Clayton West Huddersfield
West Yorkshire HD8 9QG
Tel: 01484 975770
Mobile: 07801 816598
Email: dale@charrettearchitecture.co.uk
Web: www.charrettearchitecture.co.uk

Project: Garden Scheme
10 Hall Royd Lane
Barnsley
S75 4PL

Client: Mr A Carr

Title: 3D Views

Date: 06/04/21 | Scale: 1 : 1000 | Sheet Size: A3 | Drawn: DRJ

REV	DESCRIPTION	BY	DATE

Issue: Planning

Project Ref.: 118-21 | Drawing No.: P06 | Revision: