

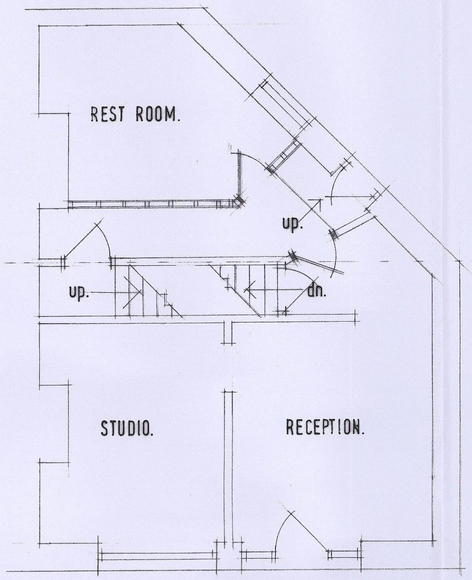



PROPOSED GROUND FLOOR LAYOUT.

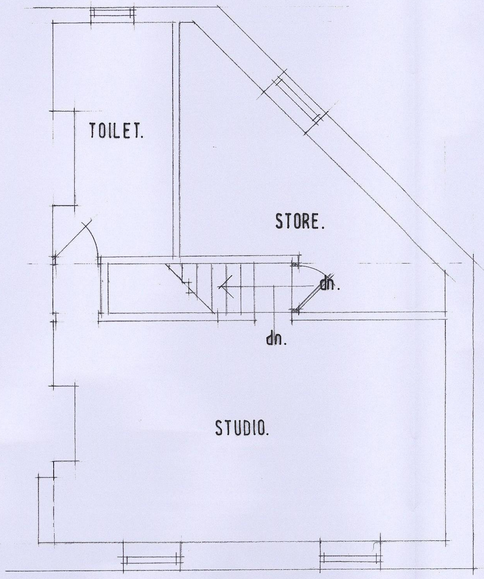


PROPOSED FIRST FLOOR LAYOUT.

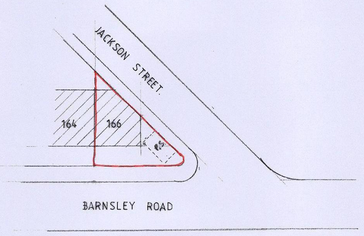

BLOCK PLAN.
SCALE 1:500

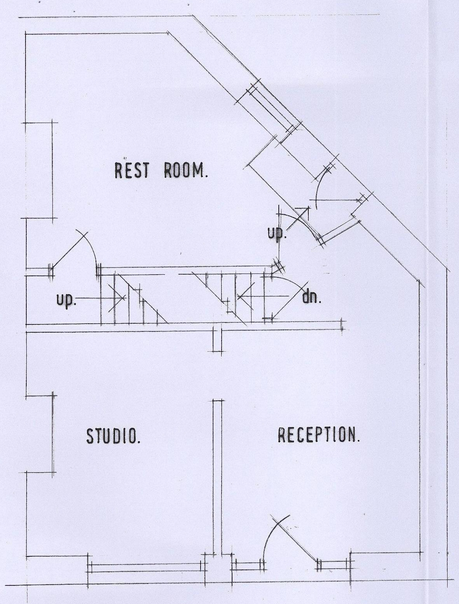

EXISTING GROUND FLOOR LAYOUT.

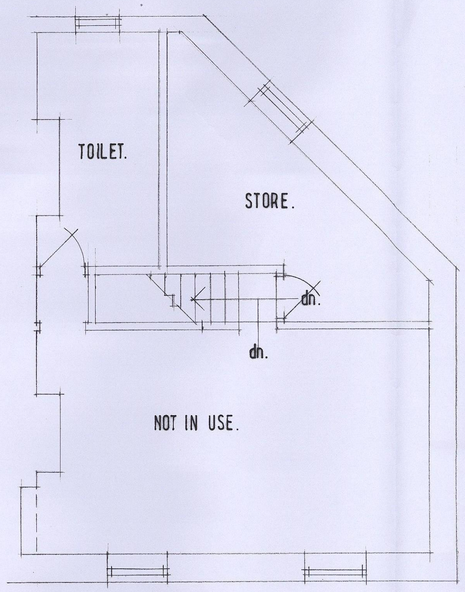

EXISTING FIRST FLOOR LAYOUT.

NOTES
The contractor is to check and verify all building and site dimensions, levels and sewer invert levels at connection points before tendering and work commences.
This drawing must read with and checked against any structural or other specialist drawings provided.
The contractor is to comply in all respects with the current building regulations whether specifically stated on these drawings or not. Internal dimensions exclude plaster thickness.
Do not scale off this drawing.

New timber wall to consist of 75x50 mm s.w. partition, vertical members at 400 mm crs with horizontal bracing with 12.5mm plasterboard and plaster skim finish. Void filled with glasswool with min density of 10 kg/m³.
New doors as shown to be half hour self closing FD30 with 15mm rebates and intermittent seals.

© Copyright

Job Title: CHANGE OF USE.		
Client: MR D. PADLEY.		
Drawing Title: LAYOUTS.		
Drawn By: I.W.	Date: SEPTEMBER 15	Scale: 1:50 1:100

IAN WILLIAMS
DESIGN AND BUILD
FAIRFIELDS, CHURCH ROAD,
ALTOFTS, W. YORKS WF6 2NU
Telephone: 01924 893311

DRG. No. 58. 01. 09. 15.

B M B C
CORPORATE MAIL ROOM
05 OCT 2015
Received by:
ORIGINAL COPY