
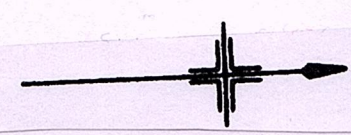


RECREATION
GROUND

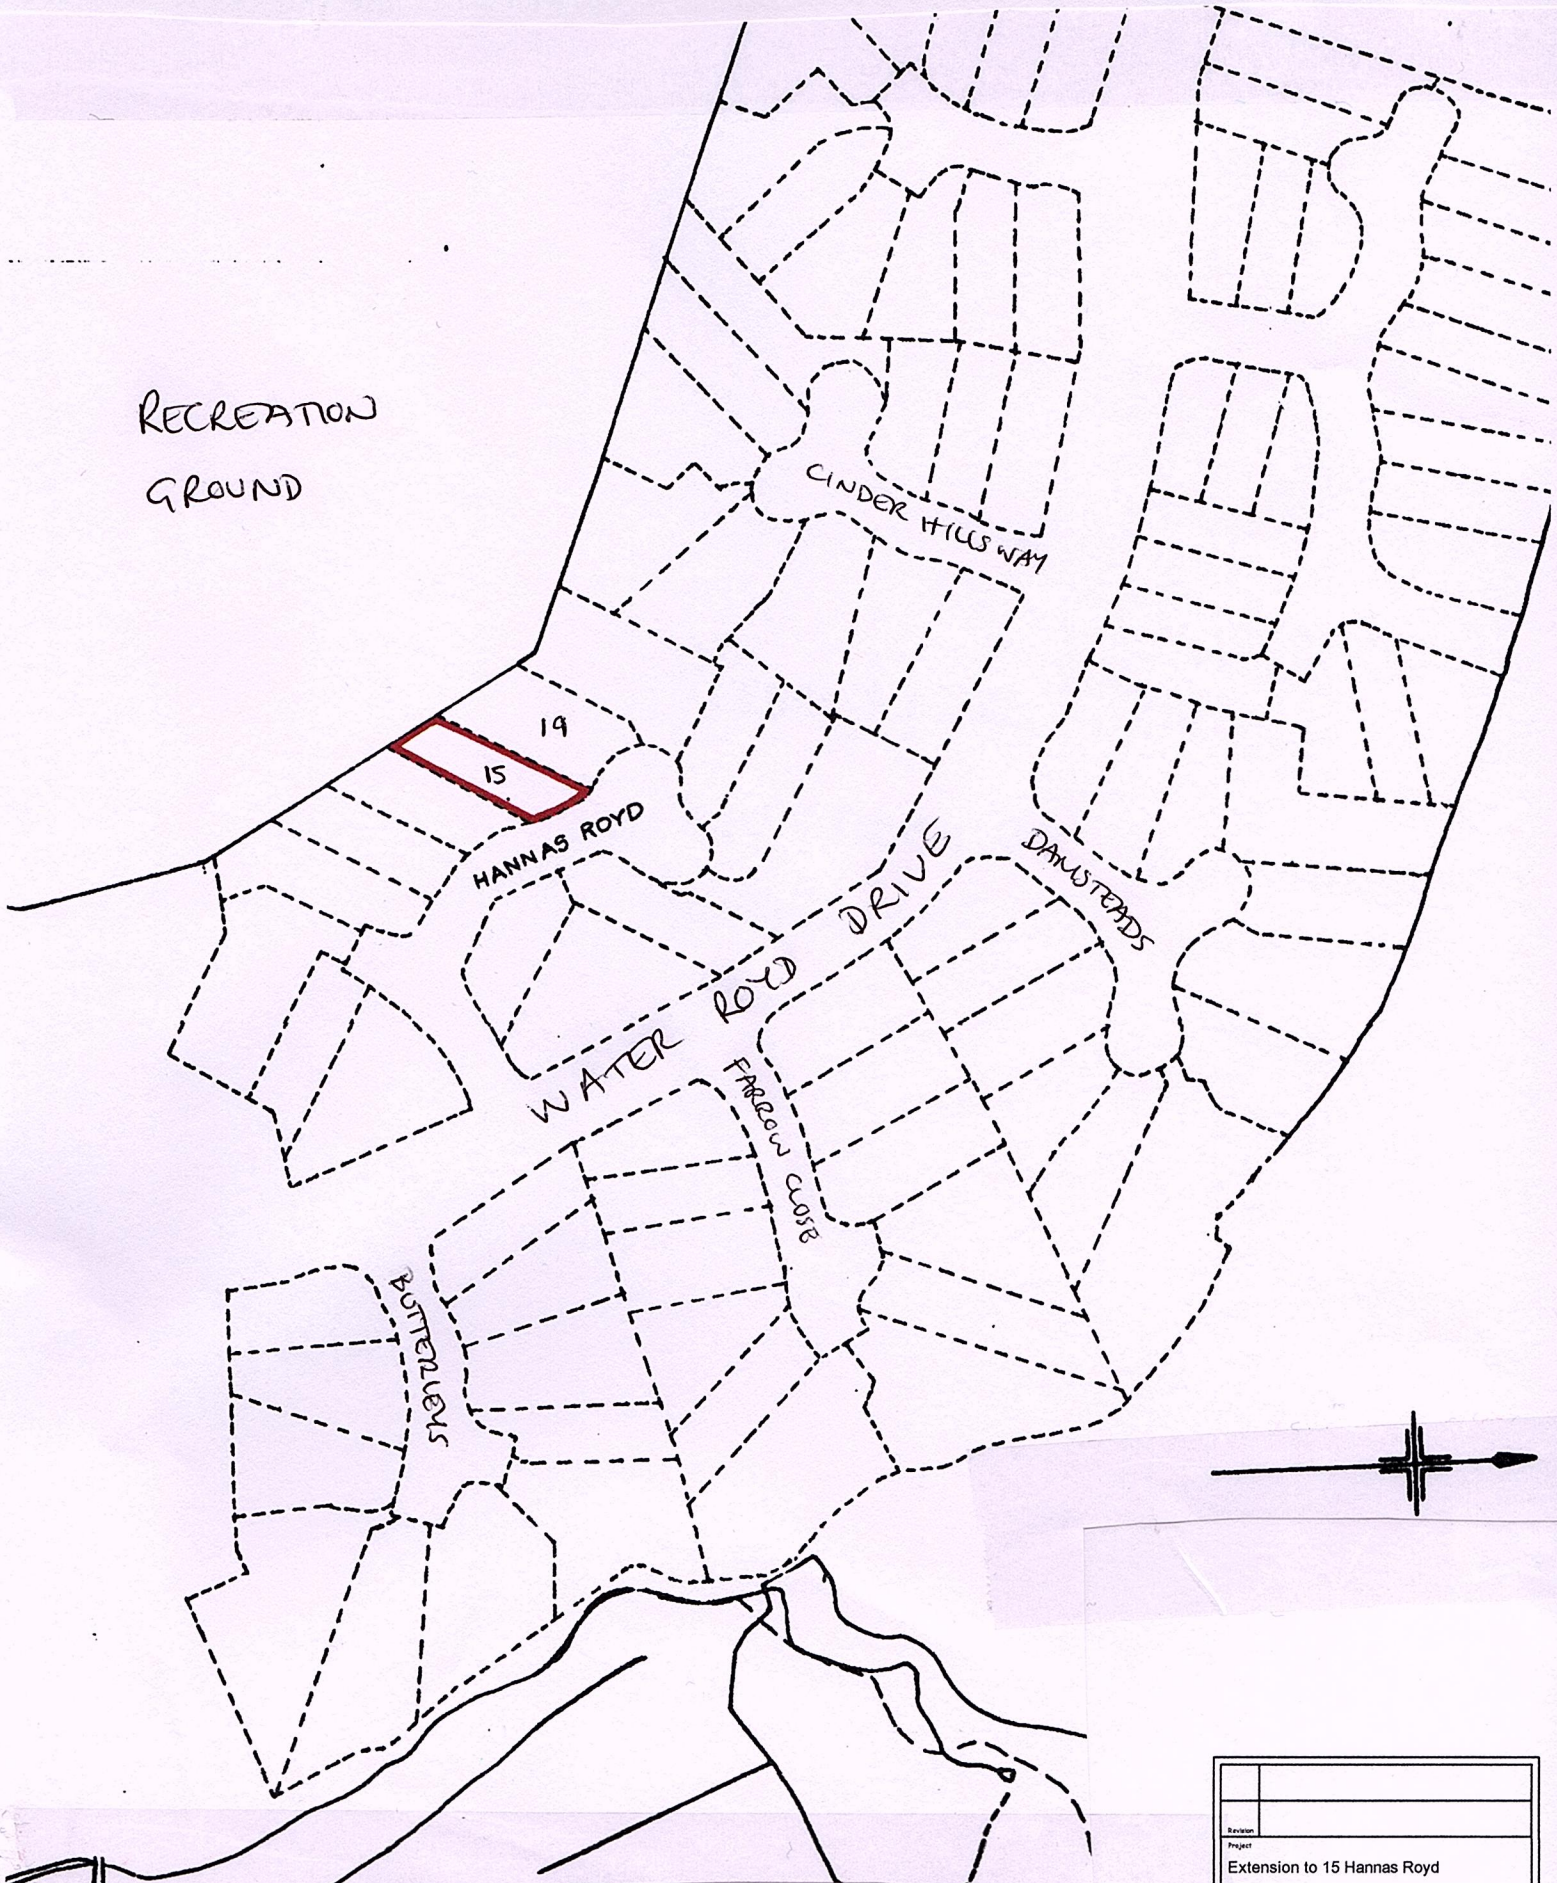

Revision			
Project			
Extension to 15 Hannas Royd			
Title			
Location Plan			
Scale	1:1250 & @ A4	Date	07/2016
Drawing Number	261-05	Revision	
Michaela Nash Architect		All work to be in accordance with the Building Regulations and relevant codes of practice. The responsibility for the check of dimensions on site and not to scale from this drawing, any discrepancies are to be noted and immediately. This drawing is copyright. 20 Badminton View Harrogate Village Leeds West Yorkshire LS15 4DT Tel: 0113 2723022 michaelanash@franktalk.net	